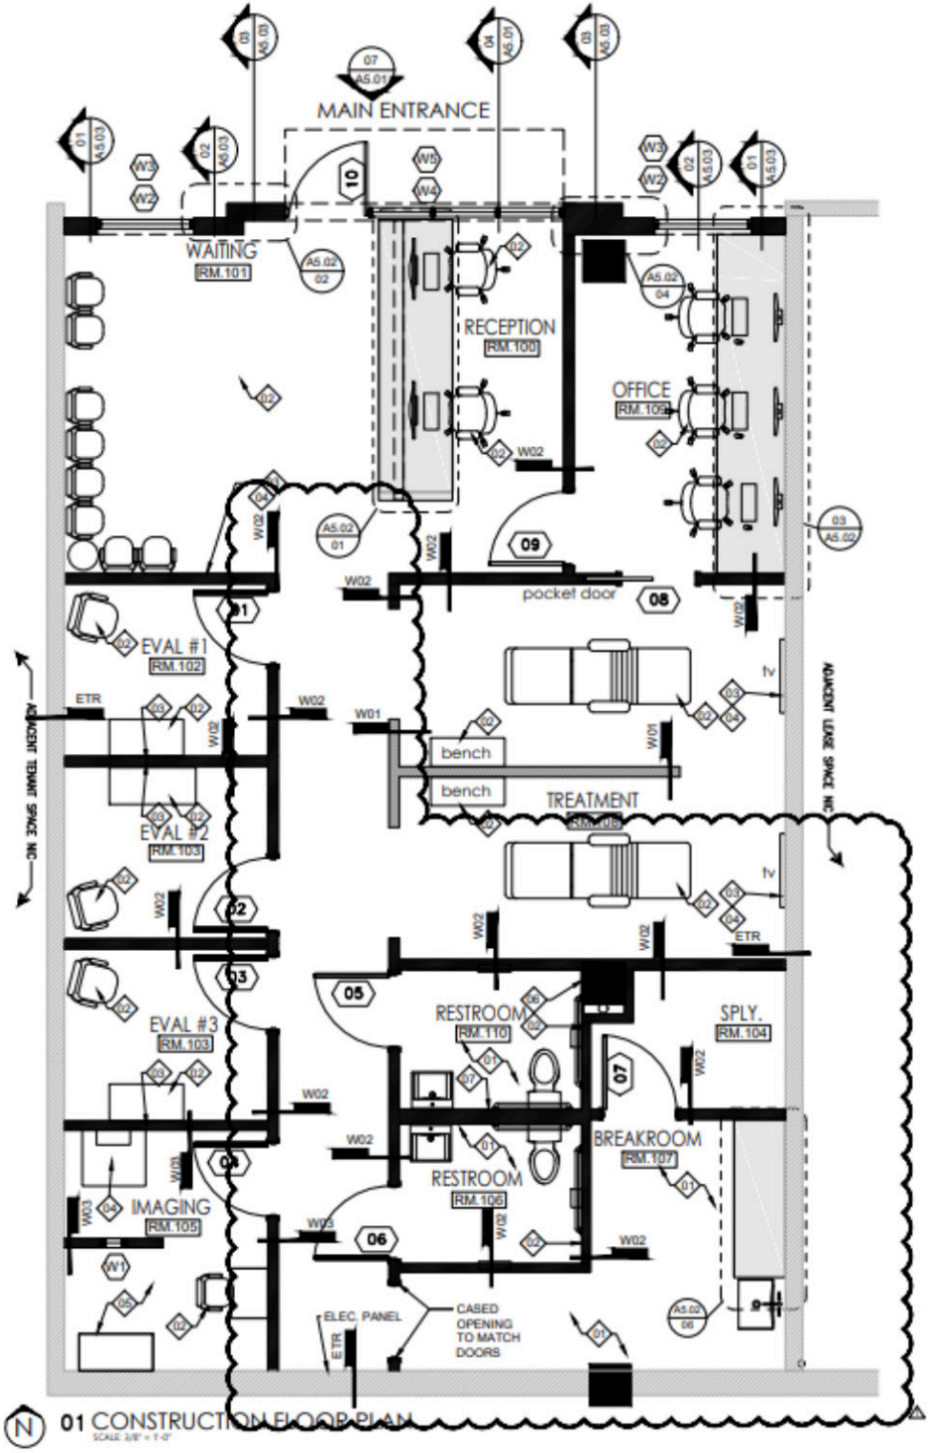
SPACE 3


MAIN ENTRANCE
WAITING
RM.101
RECEPTION
RM.100
OFFICE
RM.109
pocket door
EVAL #1
RM.102
EVAL #2
RM.103
EVAL #3
RM.103
IMAGING
RM.105
bench
bench
TREATMENT
RM.108
RESTROOM
RM.110
RESTROOM
RM.106
SPLY.
RM.104
BREAKROOM
RM.107
ELEC. PANEL
CASED OPENING TO MATCH DOORS
ADJACENT TENANT SPACE NIC
ADJACENT LEASE SPACE NIC
01 CONSTRUCTION FLOOR PLAN