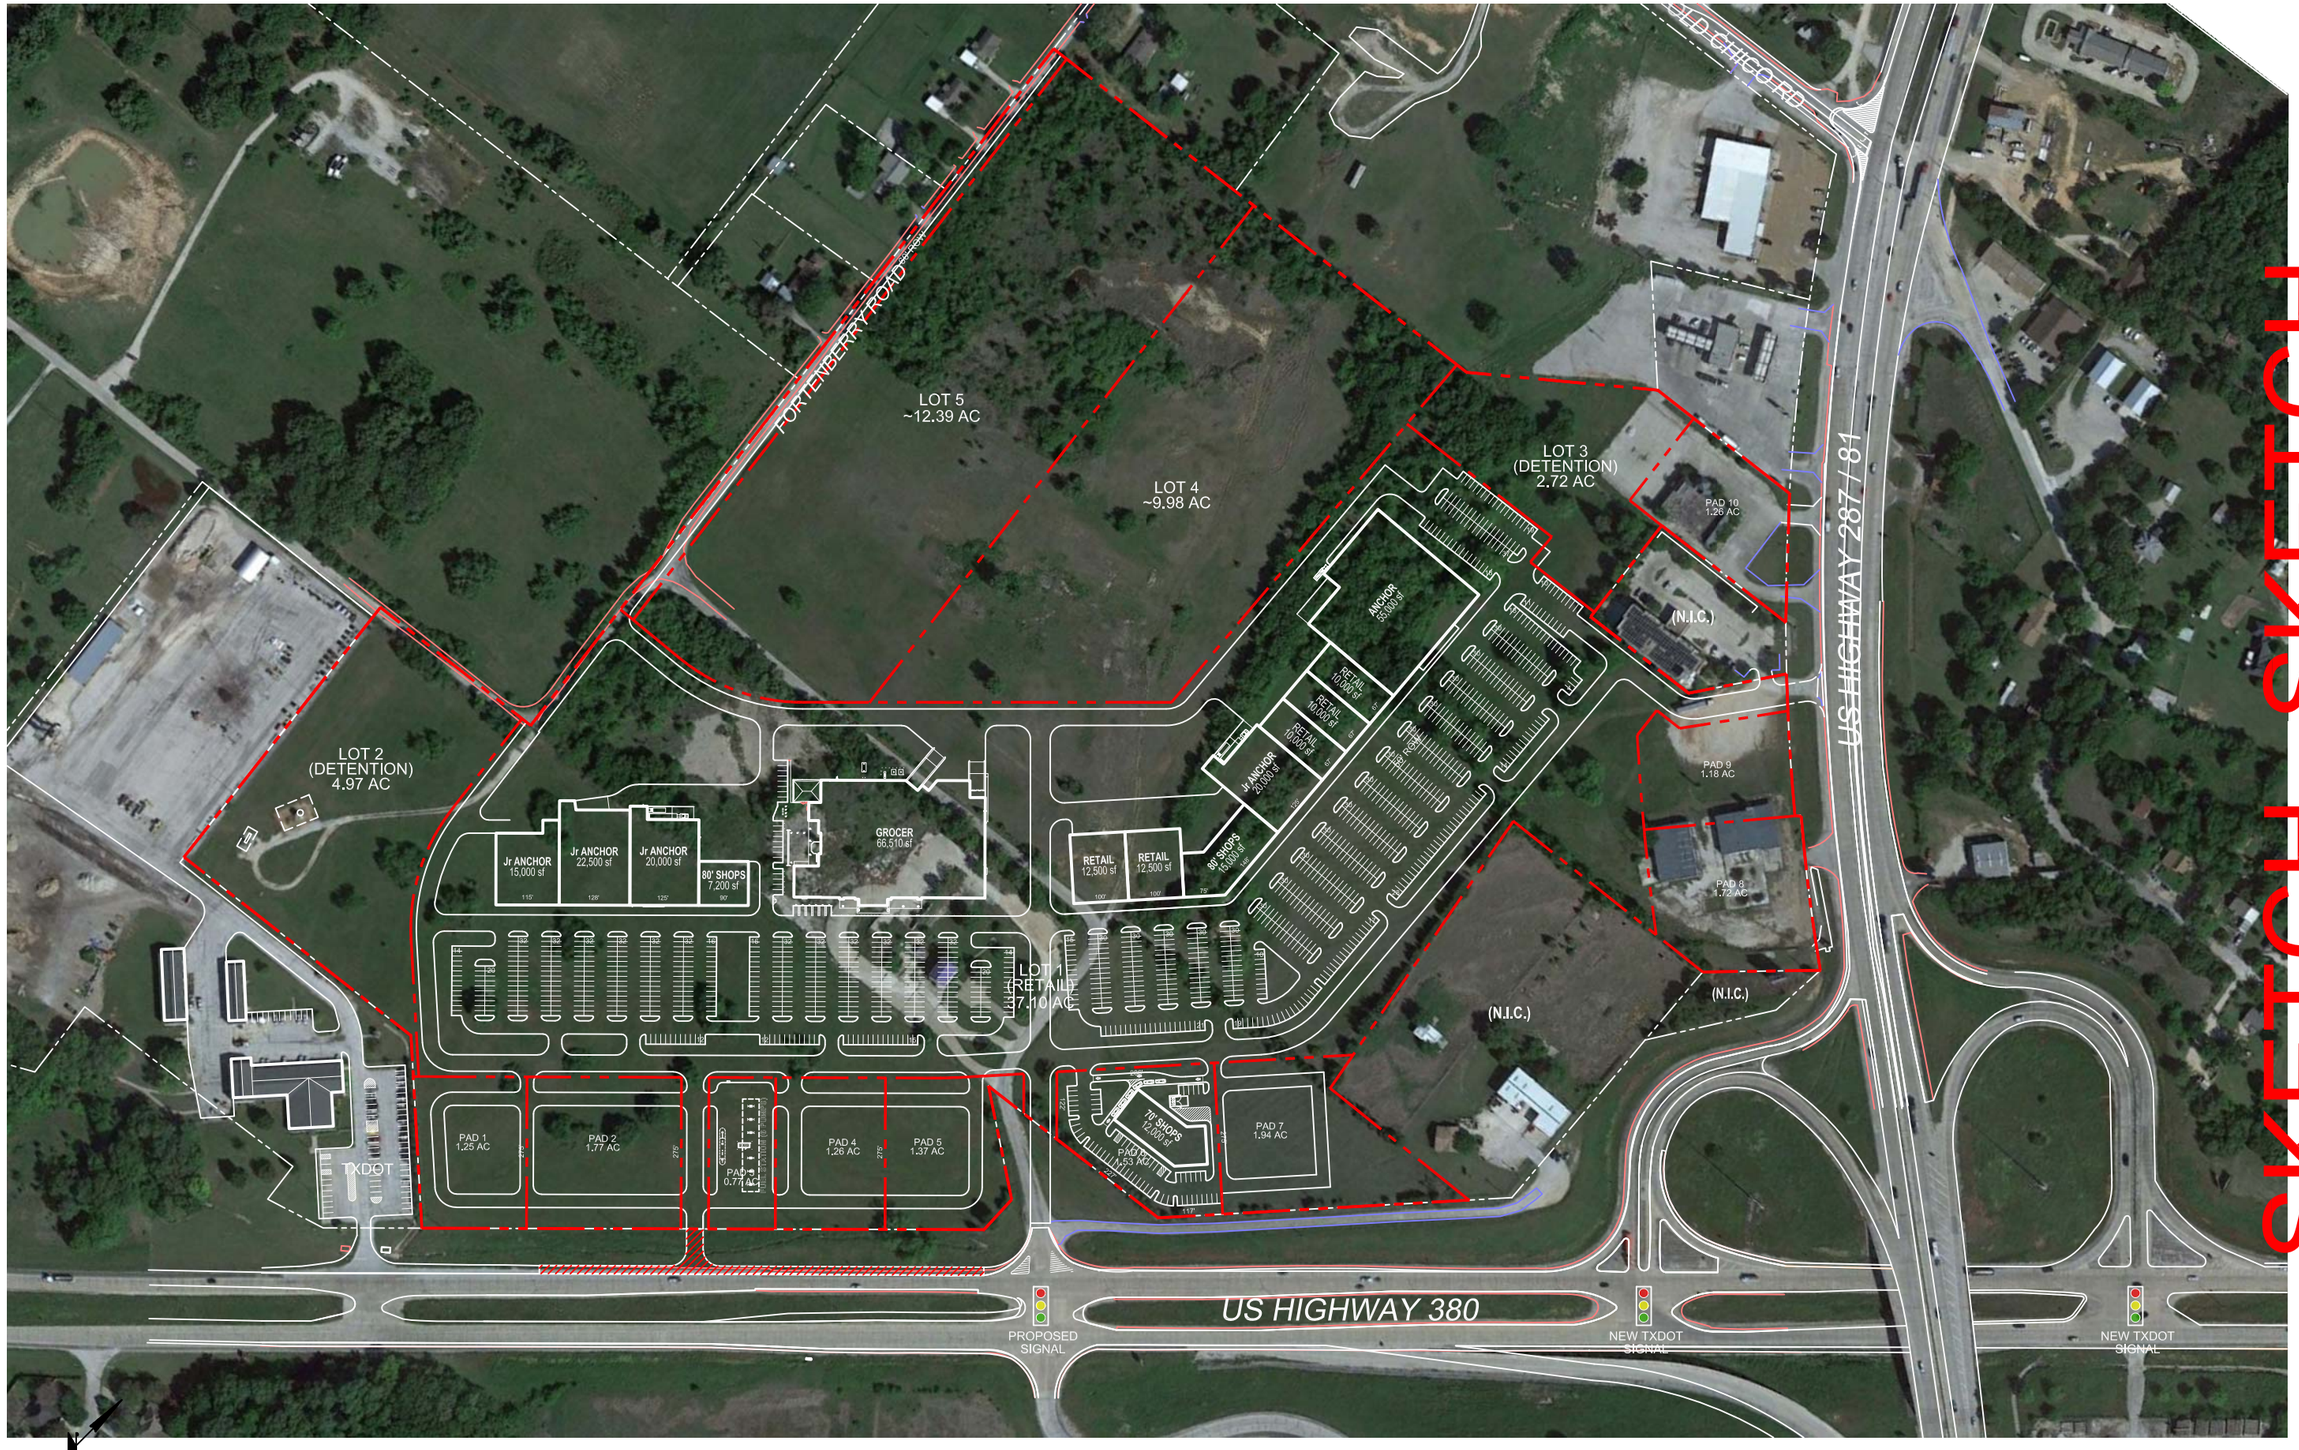


-SKETCH-

0 138' 275' 550'

DECATUR CROSSROADS

CONCEPTUAL SITE PLAN SP-01

NWC US HWY 380 & US HWY 287
DECATUR, TX

5/7/26