MUSTANG CROSSING

FORNEY, TX | NWQ FM 548 AND US HIGHWAY 80

AVAILABLE SF: 1,500 SF

LEASE RATES: CALL FOR RATES

NNN: ESTIMATED $7.99 PSF

COMING SOON: VERIZON WIRELESS

Strip Center | Located in the high-growth submarket of Forney, TX. Come join Jersey Mike's Subs, Care United Medical Center, Oasis Nail Salon, Verizon and Henna Salon.

AREA RETAILERS:

Kroger Marketplace
Walgreens
Walmart
Lowe's Home Improvement Warehouse
CHASE
Dickey's Barbecue Pit
Huddle House

DEMOGRAPHICS:	1 MILE	3 MILE	5 MILE
2018 Population	5,105	32,377	51,083
2018 Daytime Population	7,238	22,507	31,773
2018 Average HH Income	$92,129	$91,173	$92,090
2018 Median HH Income	$79,408	$79,948	$79,252

TRAFFIC COUNTS:

US Highway 80: 54,235 VPD
FM 548: 11,183 VPD

THE retail CONNECTION

FOR MORE INFORMATION, PLEASE CONTACT:

DAVID LEVINSON
214.572.8448
dlevinson@theretailconnection.net

© 2016 The Retail Connection, L.P. All Rights Reserved. All of the information contained herein has been obtained from sources deemed reliable; however, no representation or warranty is made to the accuracy thereof. This property flyer was last updated on 10/28/2016

MUSTANG CROSSING

FORNEY, TX | NWQ FM 548 AND US HIGHWAY 80

THE retail CONNECTION

FOR MORE INFORMATION, PLEASE CONTACT:

DAVID LEVINSON
214.572.8448
dlevinson@theretailconnection.net

© 2016 The Retail Connection, L.P. All Rights Reserved. All of the information contained herein has been obtained from sources deemed reliable; however, no representation or warranty is made to the accuracy thereof. This property flyer was last updated on 10/28/2016

MUSTANG CROSSING

FORNEY, TX | NWQ FM 548 AND US HIGHWAY 80

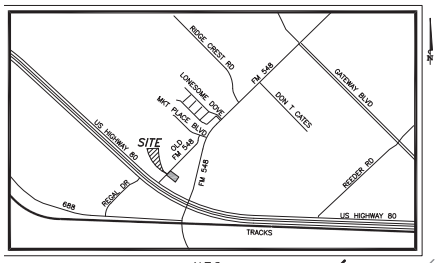

N.T.S.

VICINITY MAP
MAPSCO 17-W

NOTES:
1. ALL DIMENSIONS ARE TO FACE OF CURB UNLESS OTHERWISE NOTED.
2. REFER TO ARCHITECTURAL PLANS FOR BUILDING DIMENSIONS AND EXACT DOOR LOCATIONS.

CONSTRUCTION SCHEDULE	
1	DUMPSTER ENCLOSURE
2	HANDICAP SYMBOL
3	PAVEMENT STRIPING
4	HANDICAP SIGN WITH BOLLARD
5	4" PARKING STALL STRIPING COLOR: WHITE (TYP)
6	SIDEWALK
7	CURB AND GUTTER
8	CURB RAMP

SITE DATA TABLE	
LOT AREA	1.80 AC. (78403 SF)
CURRENT ZONING	PD
BUILDING AREA	15,798 SF

PARKING TABLE	
MEDICAL OFFICE/RETAIL BUILDING 15,798 SF (MEDICAL 6,800 SF: 1 SPACE / 150 SF) (RETAIL 8998 SF: 1 SPACE/200)	91 SPACES (4)
TOTAL PARKING PROVIDED:	103 SPACES (6 ADA)

LEGEND	
	STANDARD DUTY PAVEMENT PER DETAIL SHEET C-8
	PROPOSED CONCRETE SIDEWALK PER DETAILS SHEET C-8
	PROPOSED HEAVY DUTY AND DUMPSTER PAVING PER DETAILS SHEET C-8
	PROPOSED CONCRETE CURB AND GUTTER
6	PARKING COUNT
	FULL-DEPTH SAWCUT
	EXISTING FIRE LANE

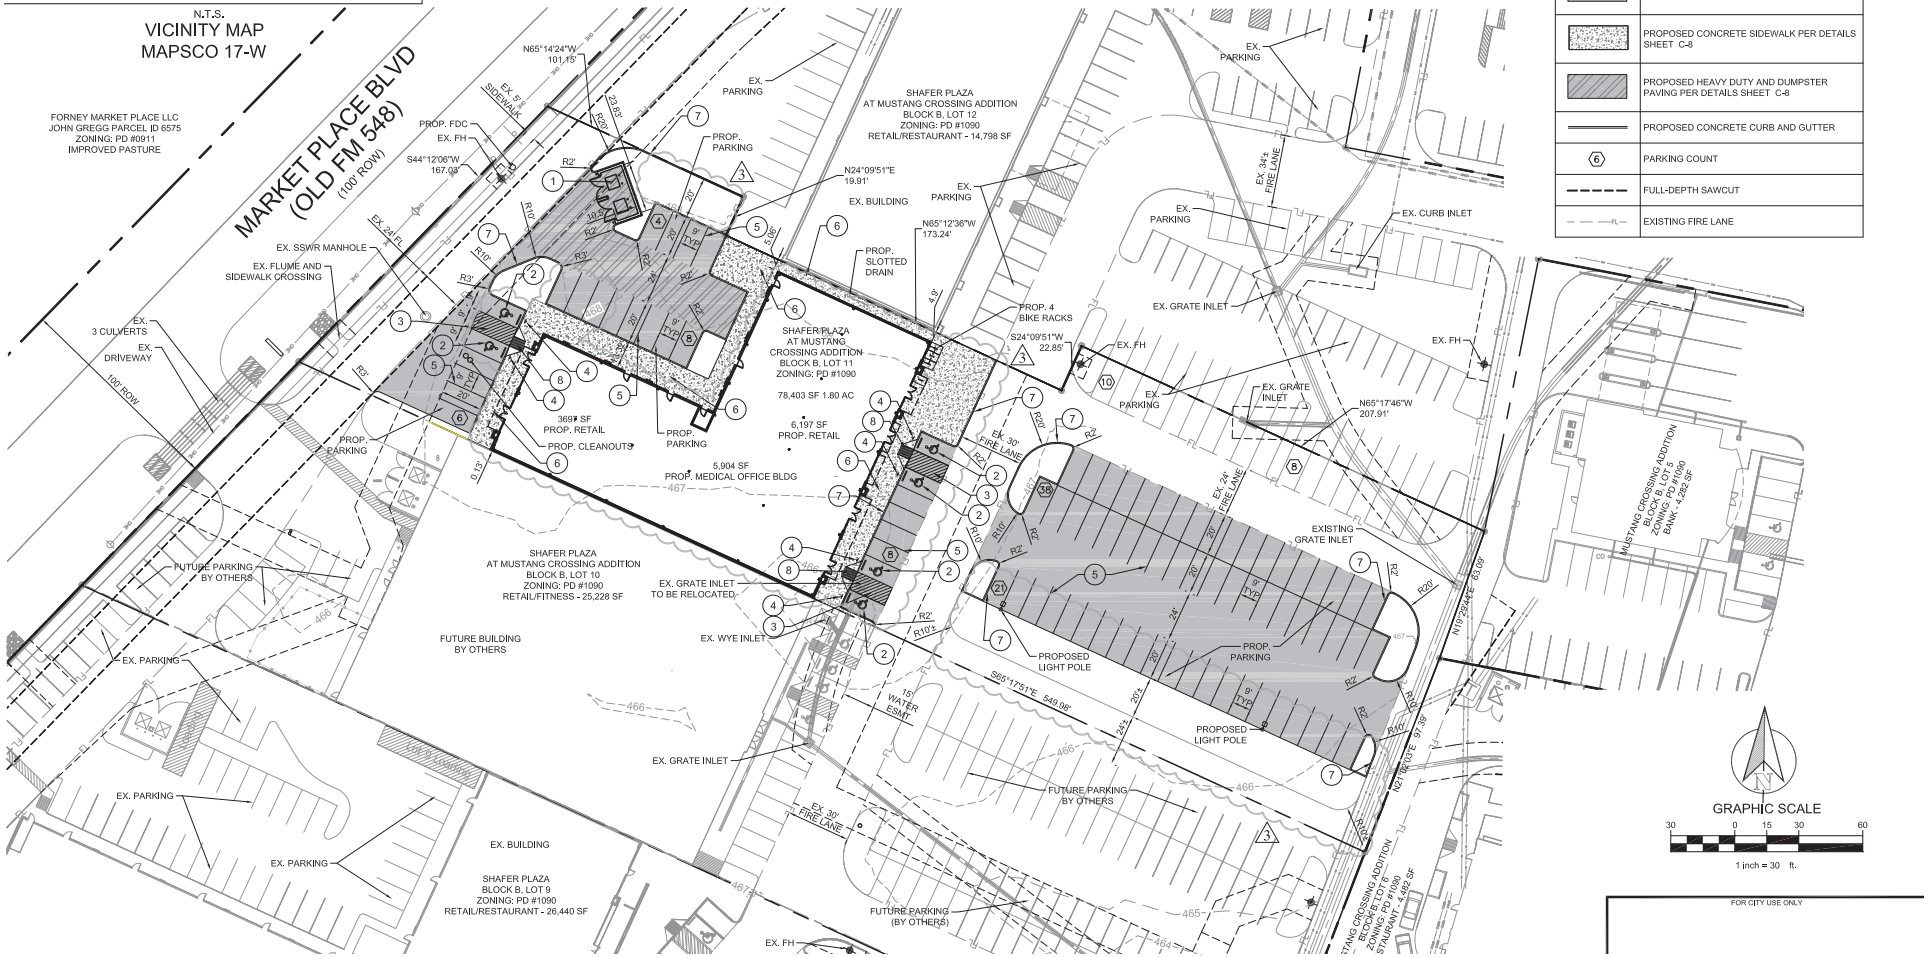

GRAPHIC SCALE

30 0 15 30 60

1 inch = 30 ft.

FOR CITY USE ONLY

THE retail CONNECTION

FOR MORE INFORMATION, PLEASE CONTACT:

DAVID LEVINSON
214.572.8448
dlevinson@theretailconnection.net

© 2016 The Retail Connection, L.P. All Rights Reserved. All of the information contained herein has been obtained from sources deemed reliable; however, no representation or warranty is made to the accuracy thereof. This property flyer was last updated on 10/28/2016

MUSTANG CROSSING

FORNEY, TX | NWQ FM 548 AND US HIGHWAY 80

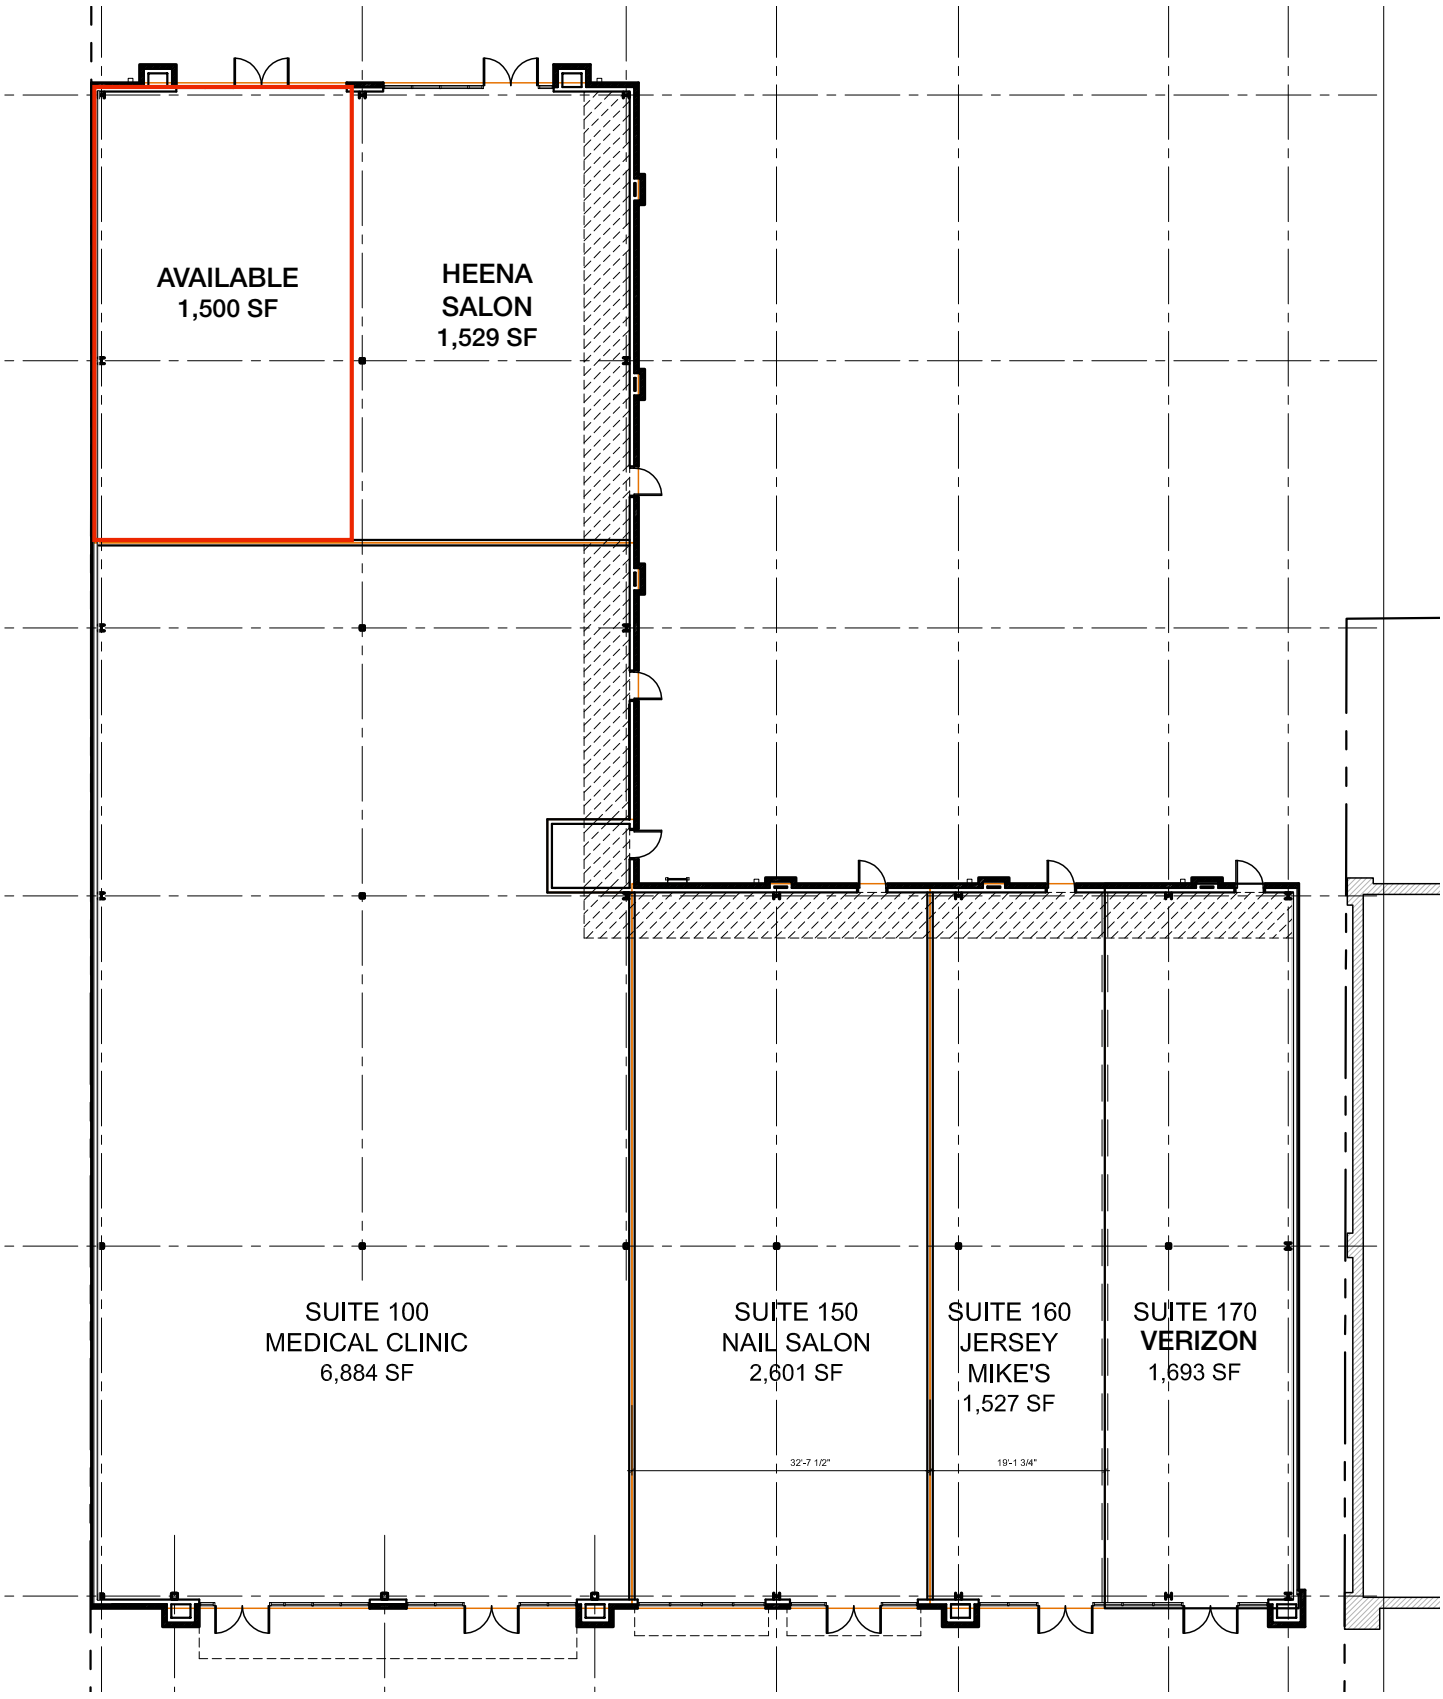

THE retail CONNECTION

FOR MORE INFO, PLEASE CONTACT:

DAVID LEVINSON
214.572.8448
dlevinson@theretailconnection.net

© 2017 The Retail Connection, L.P. All Rights Reserved. All of the information contained herein has been obtained from sources deemed reliable; however, no representation or warranty is made to the accuracy thereof. Updated in 2017.

Information About Brokerage Services

Texas law requires all real estate license holders to give the following information about brokerage services to prospective buyers, tenants, sellers and landlords.

EQUAL HOUSING OPPORTUNITY

TYPES OF REAL ESTATE LICENSE HOLDERS:

- **A BROKER** is responsible for all brokerage activities, including acts performed by sales agents sponsored by the broker.
- **A SALES AGENT** must be sponsored by a broker and works with clients on behalf of the broker.

A BROKER'S MINIMUM DUTIES REQUIRED BY LAW (A client is the person or party that the broker represents):

- Put the interests of the client above all others, including the broker's own interests;
- Inform the client of any material information about the property or transaction received by the broker;
- Answer the client's questions and present any offer to or counter-offer from the client; and
- Treat all parties to a real estate transaction honestly and fairly

A LICENSE HOLDER CAN REPRESENT A PARTY IN A REAL ESTATE TRANSACTION:

AS AGENT FOR OWNER (SELLER/LANDLORD): The broker becomes the property owner's agent through an agreement with the owner, usually in a written listing to sell or property management agreement. An owner's agent must perform the broker's minimum duties above and must inform the owner of any material information about the property or transaction known by the agent, including information disclosed to the agent or subagent by the buyer or buyer's agent.

AS AGENT FOR BUYER/TENANT: The broker becomes the buyer/tenant's agent by agreeing to represent the buyer, usually through a written representation agreement. A buyer's agent must perform the broker's minimum duties above and must inform the buyer of any material information about the property or transaction known by the agent, including information disclosed to the agent by the seller or seller's agent.

AS AGENT FOR BOTH - INTERMEDIARY: To act as an intermediary between the parties the broker must first obtain the written agreement of each party to the transaction. The written agreement must state who will pay the broker and, in conspicuous bold or underlined print, set forth the broker's obligations as an intermediary. A broker who acts as an intermediary:

- Must treat all parties to the transaction impartially and fairly;
- May, with the parties' written consent, appoint a different license holder associated with the broker to each party (owner and buyer) to communicate with, provide opinions and advice to, and carry out the instructions of each party to the transaction.
- Must not, unless specifically authorized in writing to do so by the party, disclose:

  1. that the owner will accept a price less than the written asking price;
  2. that the buyer/tenant will pay a price greater than the price submitted in a written offer; and
  3. any confidential information or any other information that a party specifically instructs the broker in writing not to disclose, unless required to do so by law.

AS SUBAGENT: A license holder acts as a subagent when aiding a buyer in a transaction without an agreement to represent the buyer. A subagent can assist the buyer but does not represent the buyer and must place the interests of the owner first.

TO AVOID DISPUTES, ALL AGREEMENTS BETWEEN YOU AND A BROKER SHOULD BE IN WRITING AND CLEARLY ESTABLISH:

- The broker's duties and responsibilities to you, and your obligations under the representation agreement.
- Who will pay the broker for services provided to you, when payment will be made and how the payment will be calculated.

LICENSE HOLDER CONTACT INFORMATION: This notice is being provided for information purposes. It does not create an obligation for you to use the broker's services. Please acknowledge receipt of this notice below and retain a copy for your records.

The Retail Connection GP, Inc.	0512517	reception@theretailconnection.net	214-572-0777
Licensed Broker/Broker Firm Name or Primary Assumed Business Name	License No.	Email	Phone
Designated Broker of Firm	License No.	Email	Phone
Licensed Supervisor of Sales Agent/Associate	License No.	Email	Phone
Sales Agent/Associate's Name	License No.	Email	Phone

Buyer/Tenant/Seller/Landlord Initials _____ _____ Date _____