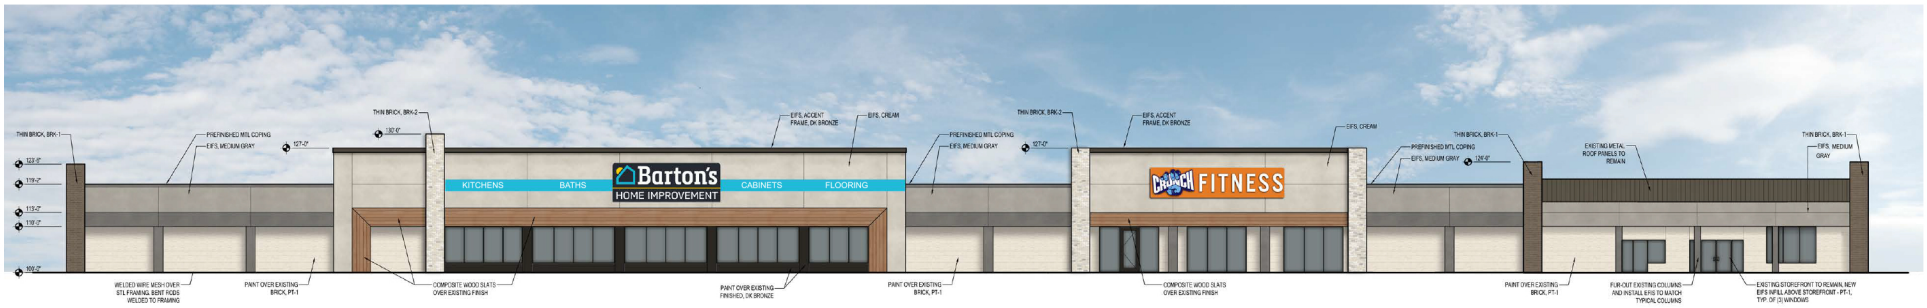

03 ANCHOR NORTH ELEVATION

SMALL SHOP EAST ELEVATION

01 SMALL SHOP NORTH ELEVATION

01 BUILDING A ELEVATION