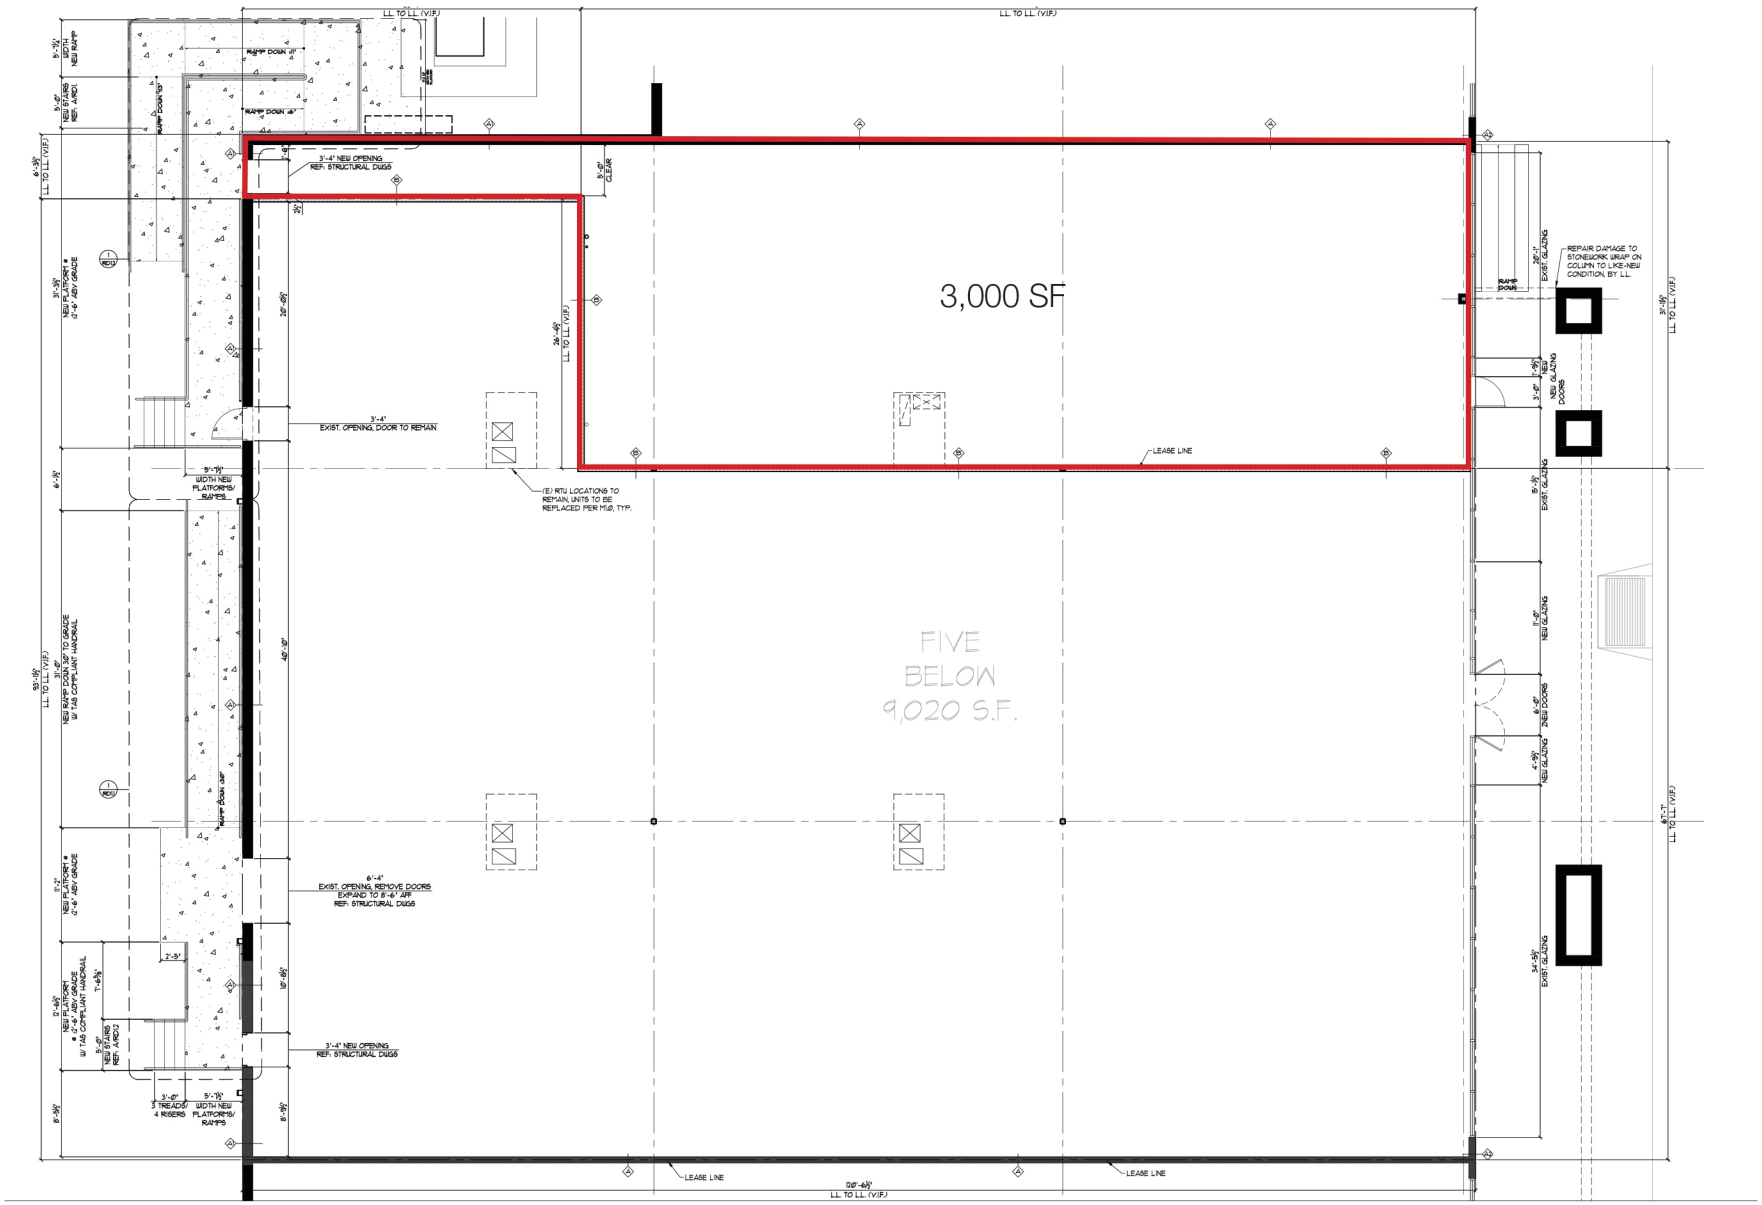
3,000 SF
FIVE
BELOW
9,020 S.F.
LEASE LINE
LEASE LINE
LEASE LINE
EXIST. OPENING, DOOR TO REMAIN
3'-4" NEW OPENING
REF. STRUCTURAL DWGS
EXIST. OPENING, REMOVE DOORS
EXPAND TO 8'-6" AFF
REF. STRUCTURAL DWGS
3'-4" NEW OPENING
REF. STRUCTURAL DWGS
(E) RTU LOCATIONS TO
REMAIN, UNITS TO BE
REPLACED PER M&P, TYP.
REPAIR DAMAGE TO
STONEWORK WRAP ON
COLUMN TO LIKE-NEW
CONDITION BY LL
LL TO LL (V.I.F.)
120'-6½"
LL TO LL (V.I.F.)