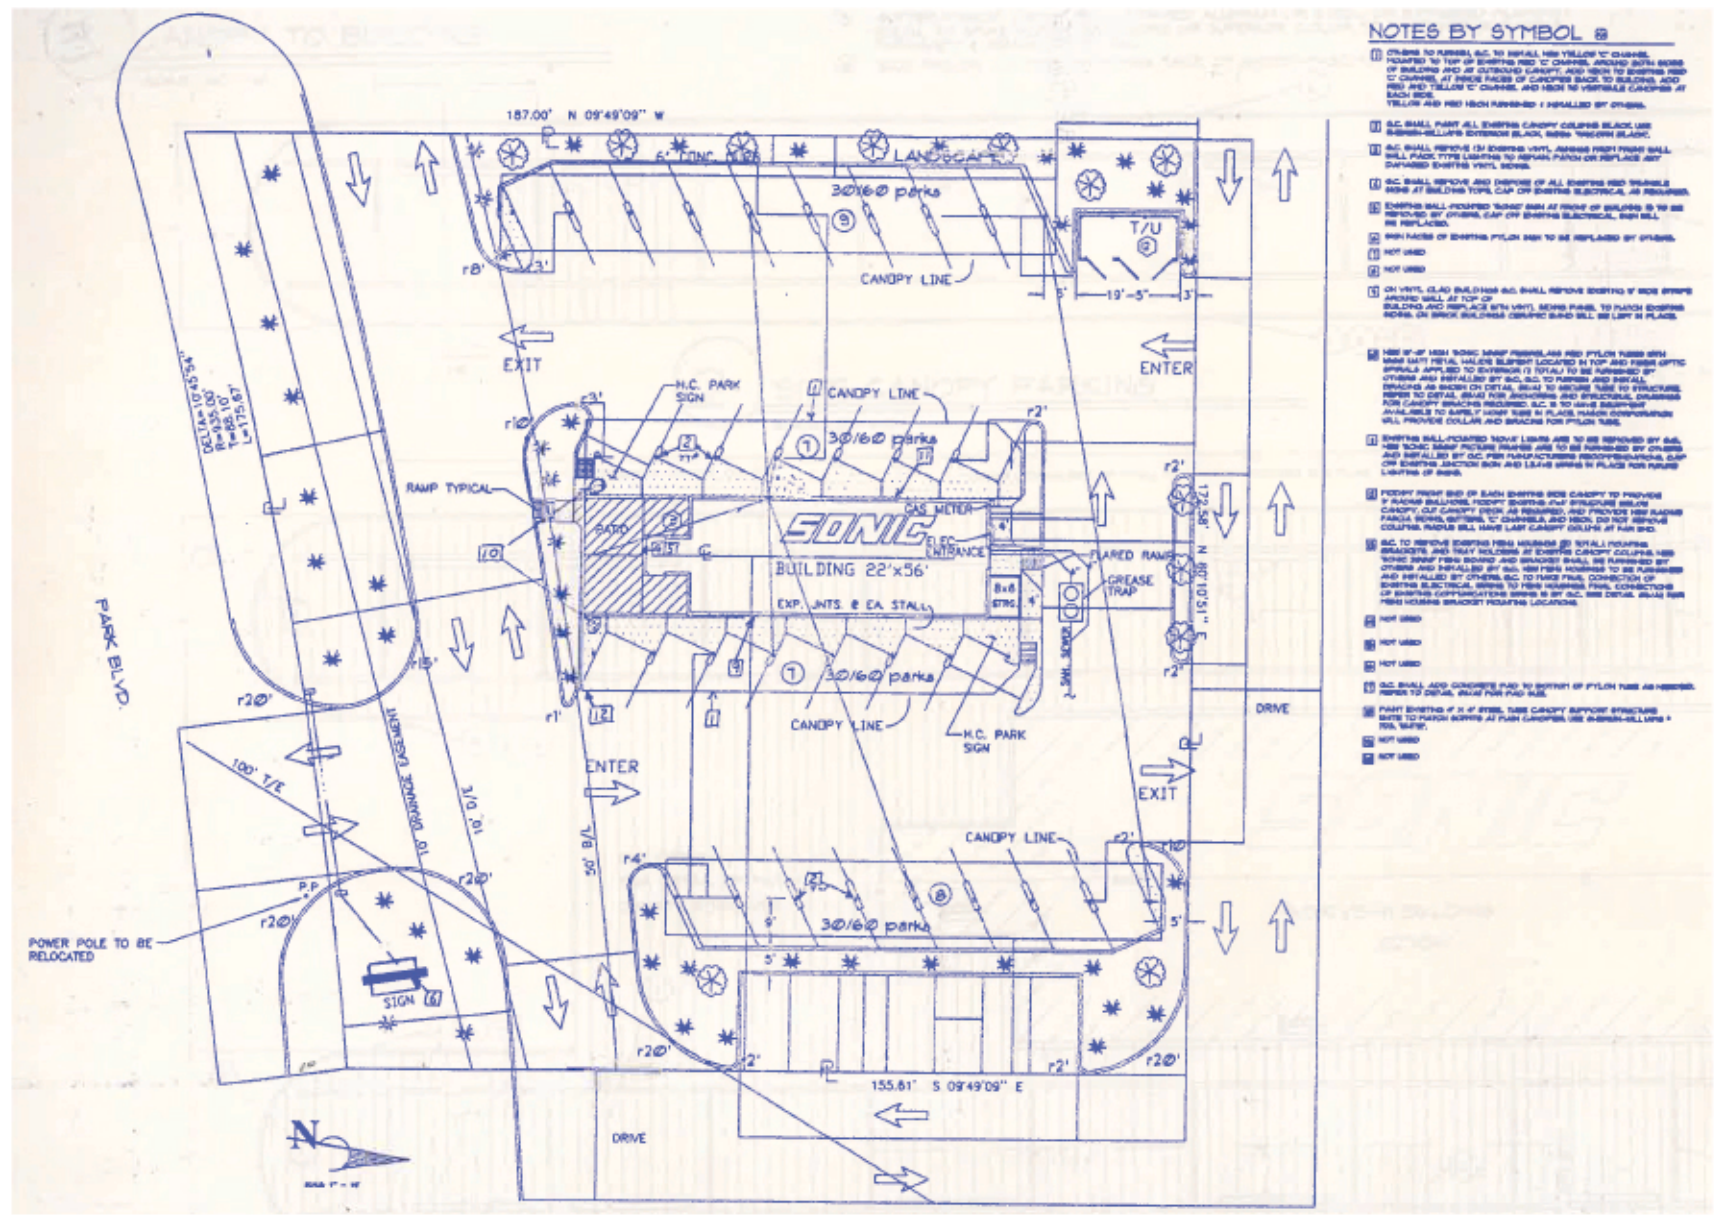
NOTES BY SYMBOL
187.00' N 09°49'09" W
5' CONC. WALK
LANDSCAPE
30/60 parks
CANOPY LINE
T/U
19'-5"
3'
EXIT
ENTER
H.C. PARK SIGN
RAMP TYPICAL
SONIC
BUILDING 22'x56'
GAS METER
ELEC. ENTRANCE
FLARED RAMP
GREASE TRAP
EXP. JNTS. @ EA. STALL
8x8 STNS.
DOOR TYP.
121.58' N 89°10'51" E
DRIVE
PARK BLVD.
DELTA=10°45'54"
R=935.00'
T=88.10'
L=175.67'
100' T/E
10' DRAINAGE EASEMENT
50' B/L
P.P.
POWER POLE TO BE RELOCATED
SIGN
155.81' S 09°49'09" E
N