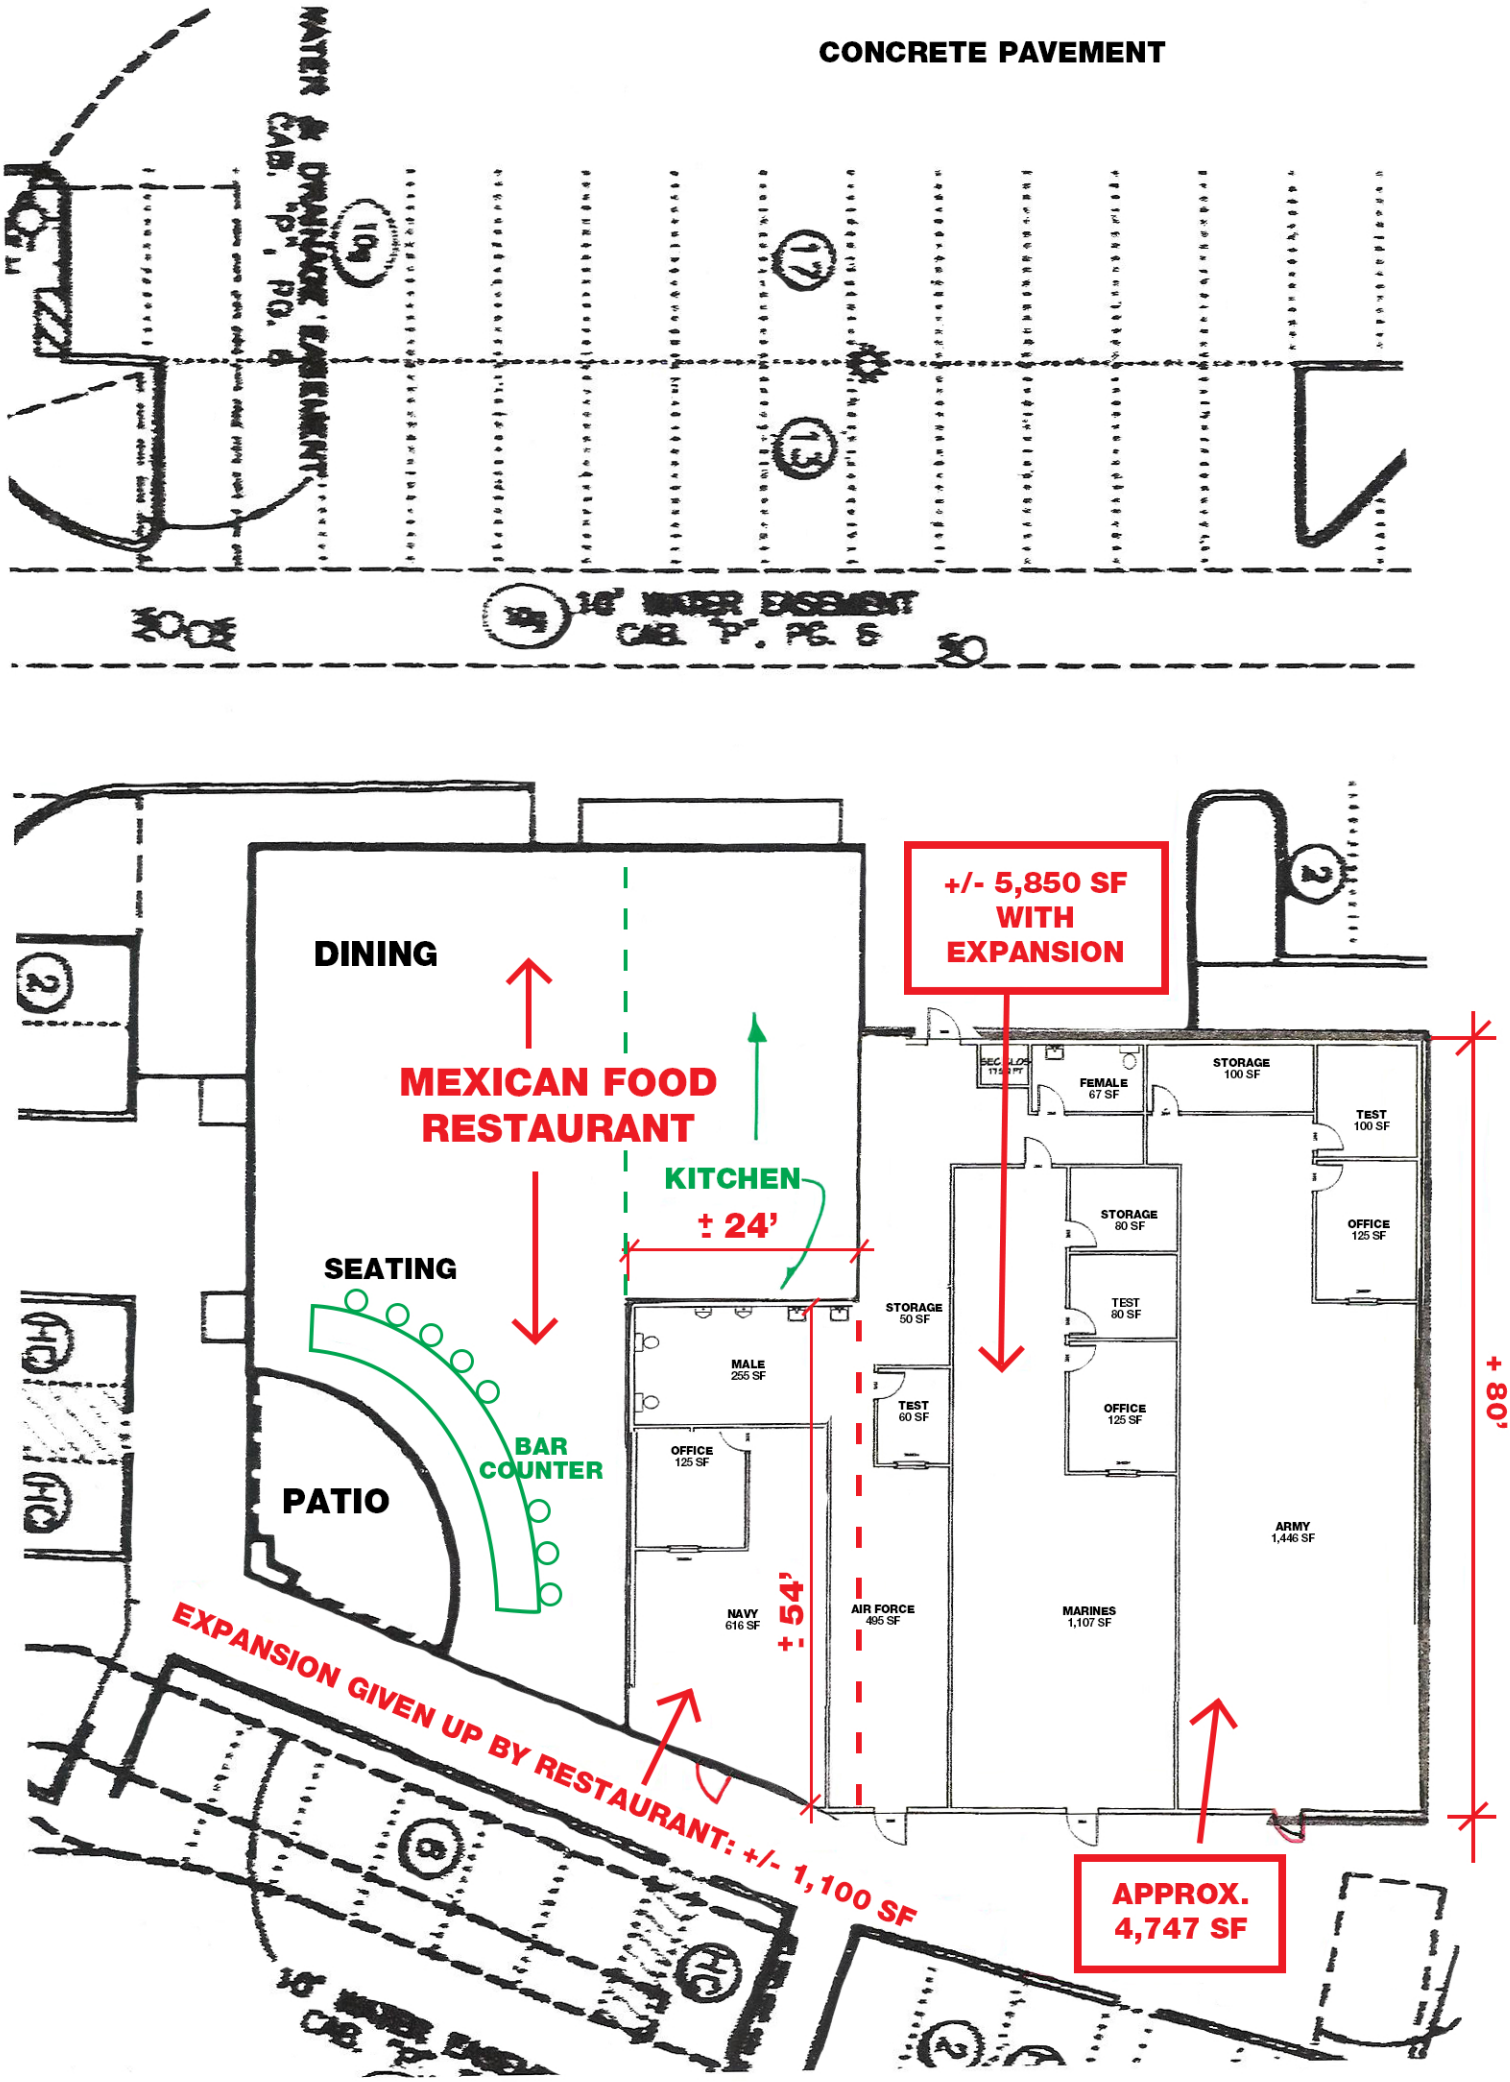
CONCRETE PAVEMENT
DINING
MEXICAN FOOD RESTAURANT
KITCHEN
± 24'
SEATING
BAR COUNTER
PATIO
+/- 5,850 SF WITH EXPANSION
FEMALE 67 SF
STORAGE 100 SF
TEST 100 SF
STORAGE 80 SF
OFFICE 125 SF
TEST 80 SF
STORAGE 50 SF
MALE 255 SF
TEST 60 SF
OFFICE 125 SF
OFFICE 125 SF
ARMY 1,446 SF
NAVY 616 SF
AIR FORCE 495 SF
MARINES 1,107 SF
± 54'
+ 80'
EXPANSION GIVEN UP BY RESTAURANT: +/- 1,100 SF
APPROX. 4,747 SF