BRAEWOOD SHOPPING CENTER

COPPELL, TX | 150 S. DENTON TAP ROAD



AVAILABILITY: 3,070 SF
4,766 SF [2ND GEN. DOGGY DAYCARE SPACE]

FOR LEASE:
PLEASE CALL FOR DETAILS

AREA RETAILERS:

Jersey Mike's Subs · Einstein Bros Bagels · Wing Stop · Victor's Wood Grill · salata · McDonald's · Zoës Kitchen · Schlotzsky's · 7-Eleven · SmashBurger · Starbucks · Tom Thumb · Sprouts Farmers Market · Club Pilates · orangetheory Fitness · Subway · Smoothie King · CAVA · Hotworx · Trader Joe's · Jimmy John's · Stretch Lab

DEMOGRAPHICS:	1 MILE	3 MILE	5 MILE
2025 Population	13,010	86,265	202,971
2025 Daytime Population	12,151	108,036	257,344
2025 Total Households	4,359	35,211	81,394
2025 Average HH Income	$218,395	$154,312	$143,448

TRAFFIC COUNTS:
N. Denton Tap Rd.: 34,363 VPD
W. Sandy Lake Rd.: 20,880 VPD

THE retail CONNECTION

FOR MORE INFORMATION, PLEASE CONTACT:

OLIVER STEINBERG
214.276.5333
osteinberg@theretailconnection.net


DOUG WILLIAMS
817.608.6662
dwilliams@theretailconnection.net

ALLANA LUTERMAN
214.572.8452
aluterman@theretailconnection.net

© 2026 The Retail Connection, L.P. All Rights Reserved. All of the information contained herein has been obtained from sources deemed reliable; however, no representation or warranty is made to the accuracy thereof. This property flyer was last updated on 04.29.2026

BRAEWOOD SHOPPING CENTER

COPPELL, TX | 150 S. DENTON TAP ROAD

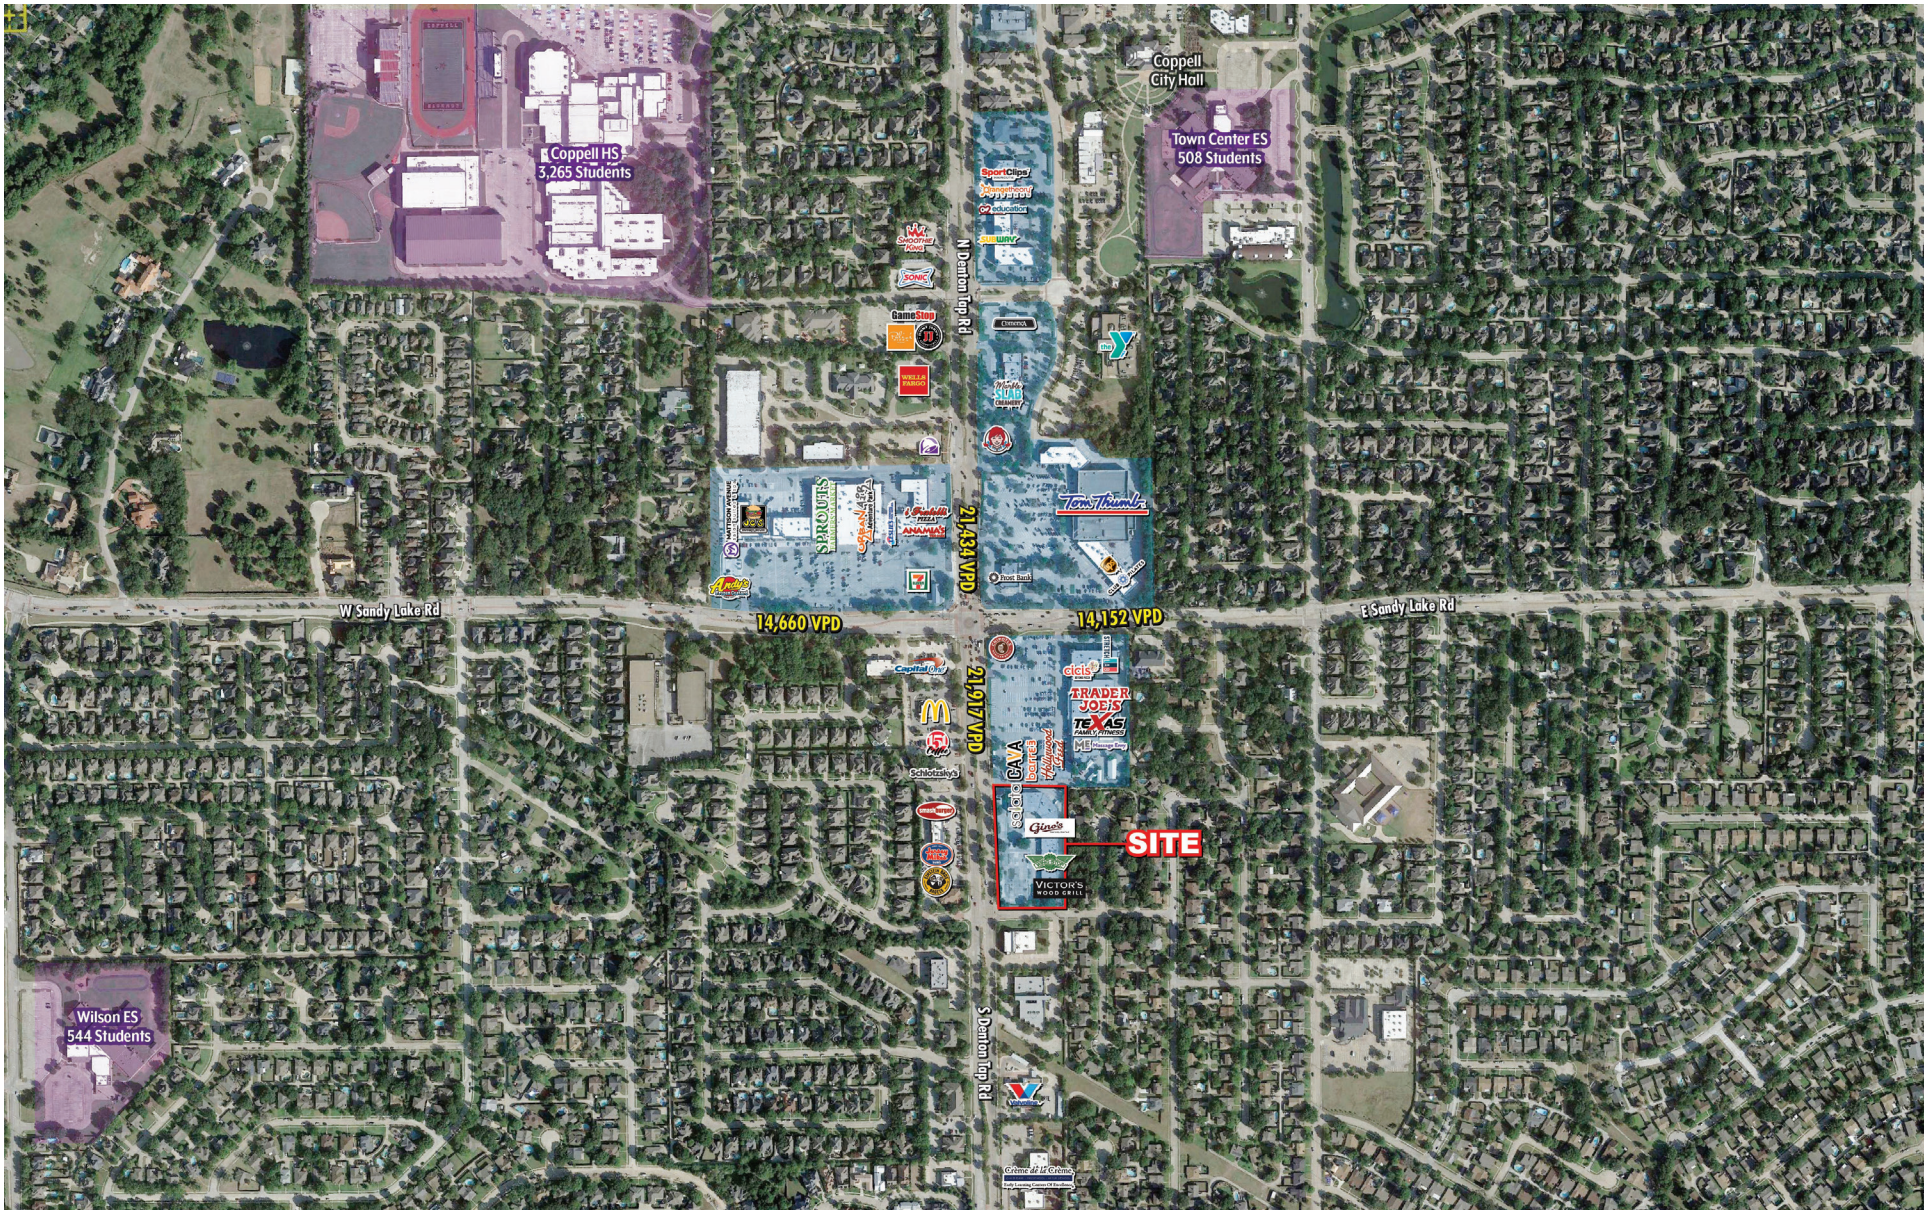

THE retail CONNECTION

FOR MORE INFORMATION, PLEASE CONTACT:

OLIVER STEINBERG
214.276.5333
osteinberg@theretailconnection.net

DOUG WILLIAMS
817.608.6662
dwilliams@theretailconnection.net

ALLANA LUTERMAN
214.572.8452
aluterman@theretailconnection.net

© 2026 The Retail Connection, L.P. All Rights Reserved. All of the information contained herein has been obtained from sources deemed reliable; however, no representation or warranty is made to the accuracy thereof. This property flyer was last updated on 04.29.2026

BRAEWOOD SHOPPING CENTER

COPPELL, TX | 150 S. DENTON TAP ROAD



THE retail CONNECTION

FOR MORE INFORMATION, PLEASE CONTACT:

OLIVER STEINBERG
214.276.5333
osteinberg@theretailconnection.net


DOUG WILLIAMS
817.608.6662
dwilliams@theretailconnection.net

ALLANA LUTERMAN
214.572.8452
aluterman@theretailconnection.net

© 2026 The Retail Connection, L.P. All Rights Reserved. All of the information contained herein has been obtained from sources deemed reliable; however, no representation or warranty is made to the accuracy thereof. This property flyer was last updated on 04.29.2026

BRAEWOOD SHOPPING CENTER

COPPELL, TX | 150 S. DENTON TAP ROAD

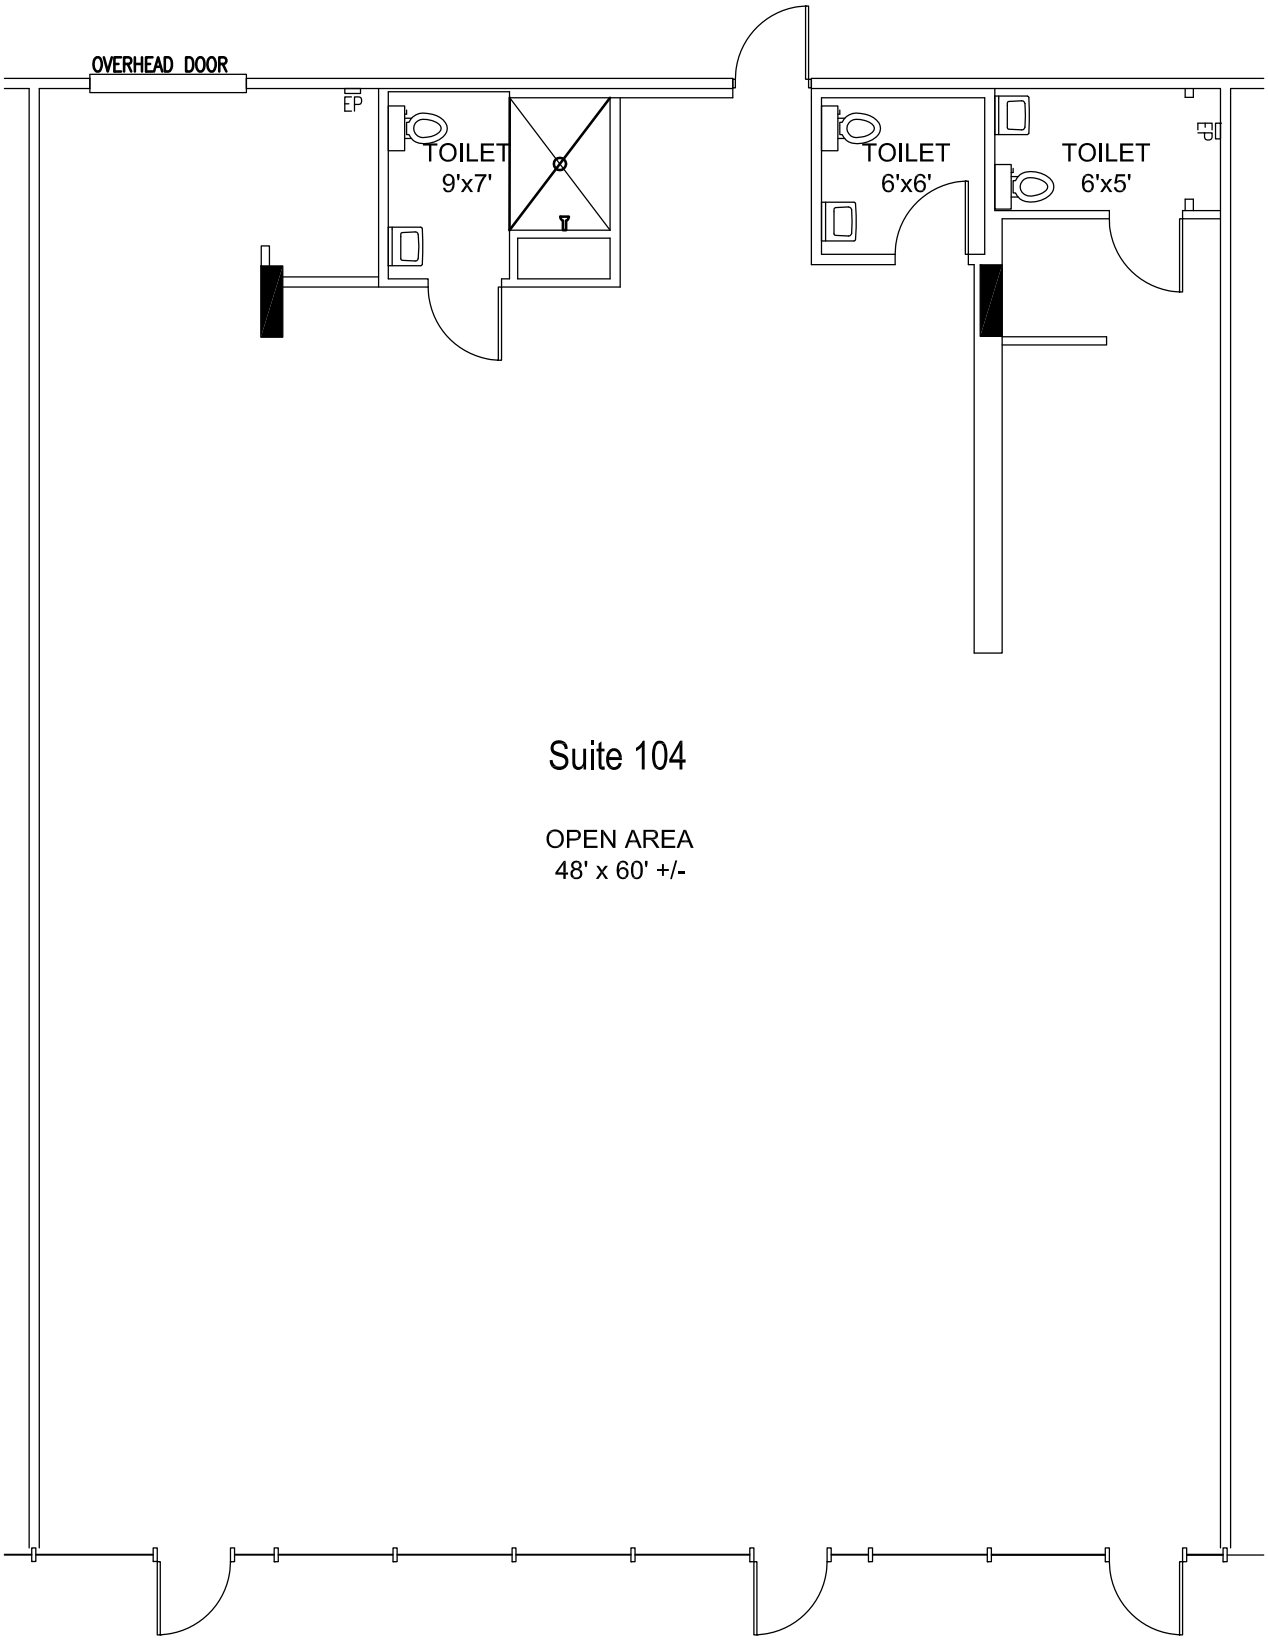

THE retail CONNECTION

FOR MORE INFORMATION, PLEASE CONTACT:

OLIVER STEINBERG
214.276.5333
osteinberg@theretailconnection.net


DOUG WILLIAMS
817.608.6662
dwilliams@theretailconnection.net

ALLANA LUTERMAN
214.572.8452
aluterman@theretailconnection.net

© 2026 The Retail Connection, L.P. All Rights Reserved. All of the information contained herein has been obtained from sources deemed reliable; however, no representation or warranty is made to the accuracy thereof. Flyer last updated on 04.29.2026

BRAEWOOD SHOPPING CENTER

COPPELL, TX | 150 S. DENTON TAP ROAD

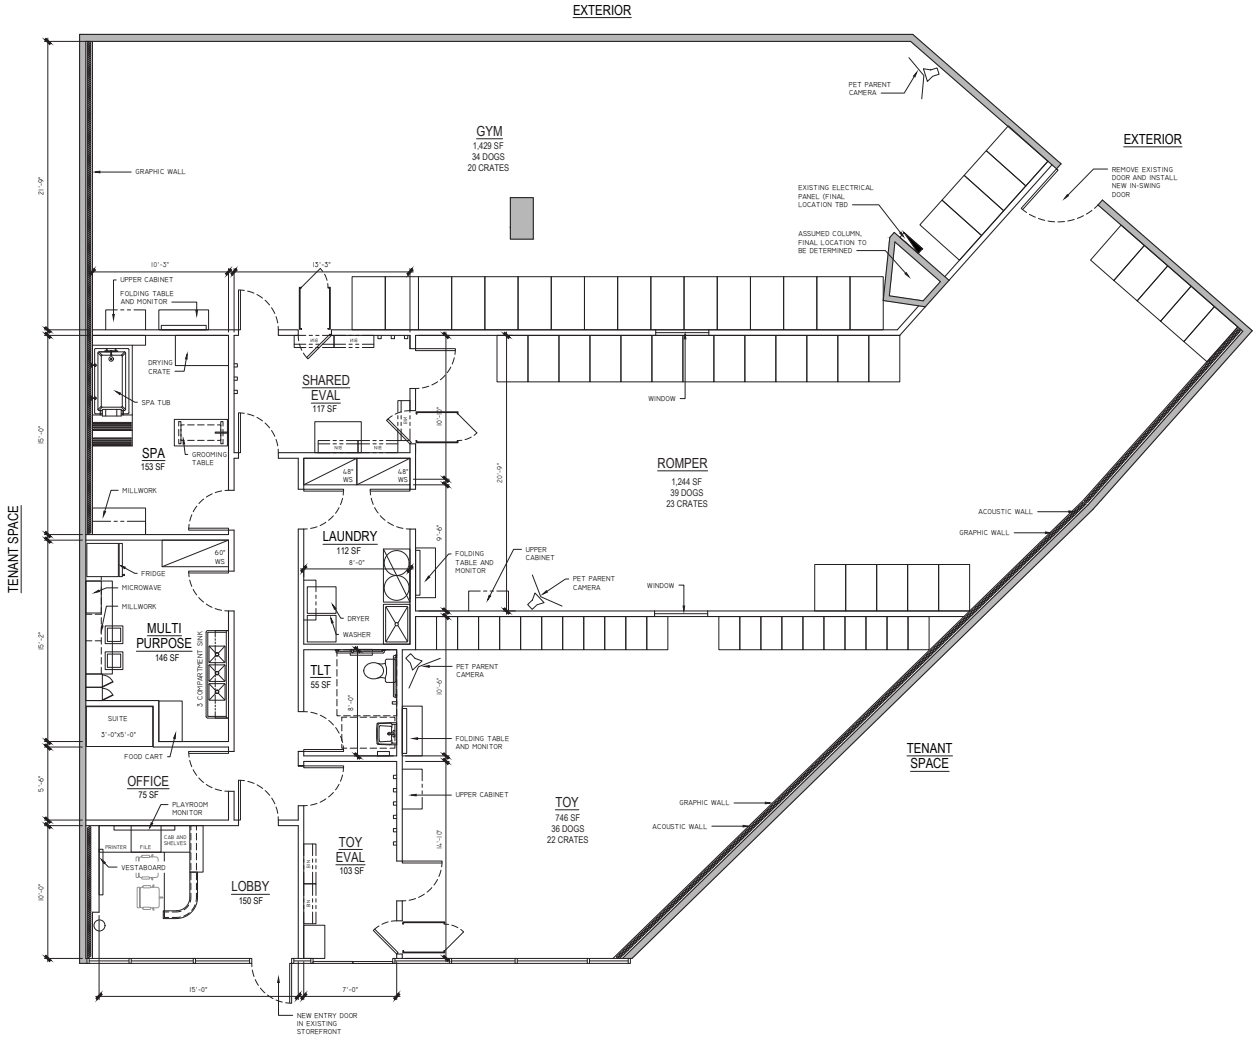

1 FLOOR PLAN
02/05/2024

SCALE: 1/4" = 1'-0"

DAYCARE DATA

TOTAL DAYCARE CENTER AREA: 4,766 S.F.

PLAYROOM AREAS:

TOY -	746 S.F.
ROMPER -	1,244 S.F.
GYM -	1,429 S.F.
TOTAL =	3,419 S.F.

EFFICIENCY (PLAYROOM / TOTAL USEABLE AREA) = 71.7%

MAX DOG CAPACITY = 109

FRANCHISE OPTIONS:

POTTY DRAINS	YES / NO
HOSE BIBS	YES / NO
WINDOWS BTWN PLAY RM.	YES / NO
THRU WALL CRATES	YES / NO
SUITES?	YES / NO
OUTDOOR PLAY AREA	YES / NO
# OF SPA TUBS	1
DW +1 COMP SINK	NO
3 COMP SINK	YES

EXISTING SPACE INFORMATION

ELECTRICAL: 400 AMP 120/208 3 PHASE

GAS: NOT AT TENANT SPACE - SERVICE IS TO BUILDING

WATER SIZE: 2" WATER MAIN

HVAC DESCRIPTION: NEEDS ALL NEW

QUESTIONS / CONCERNS

- DOAS MECHANICAL UNIT LOCATION
- ELEC UPGRADE
- BRING GAS SERVICE
- CONFIRM COLUMN LOCATIONS IN PLAY ROOMS
- SINGLE RESTROOM ALLOWED?

THE retail CONNECTION

FOR MORE INFORMATION, PLEASE CONTACT:

OLIVER STEINBERG
214.276.5333
osteinberg@theretailconnection.net

DOUG WILLIAMS
817.608.6662
dwilliams@theretailconnection.net

ALLANA LUTERMAN
214.572.8452
aluterman@theretailconnection.net

© 2026 The Retail Connection, L.P. All Rights Reserved. All of the information contained herein has been obtained from sources deemed reliable; however, no representation or warranty is made to the accuracy thereof. This property flyer was last updated on 04.29.2026

Information About Brokerage Services

Texas law requires all real estate license holders to give the following information about brokerage services to prospective buyers, tenants, sellers and landlords.

EQUAL HOUSING OPPORTUNITY

TYPES OF REAL ESTATE LICENSE HOLDERS:

- **A BROKER** is responsible for all brokerage activities, including acts performed by sales agents sponsored by the broker.
- **A SALES AGENT** must be sponsored by a broker and works with clients on behalf of the broker.

A BROKER'S MINIMUM DUTIES REQUIRED BY LAW (A client is the person or party that the broker represents):

- Put the interests of the client above all others, including the broker's own interests;
- Inform the client of any material information about the property or transaction received by the broker;
- Answer the client's questions and present any offer to or counter-offer from the client; and
- Treat all parties to a real estate transaction honestly and fairly

A LICENSE HOLDER CAN REPRESENT A PARTY IN A REAL ESTATE TRANSACTION:

AS AGENT FOR OWNER (SELLER/LANDLORD): The broker becomes the property owner's agent through an agreement with the owner, usually in a written listing to sell or property management agreement. An owner's agent must perform the broker's minimum duties above and must inform the owner of any material information about the property or transaction known by the agent, including information disclosed to the agent or subagent by the buyer or buyer's agent.

AS AGENT FOR BUYER/TENANT: The broker becomes the buyer/tenant's agent by agreeing to represent the buyer, usually through a written representation agreement. A buyer's agent must perform the broker's minimum duties above and must inform the buyer of any material information about the property or transaction known by the agent, including information disclosed to the agent by the seller or seller's agent.

AS AGENT FOR BOTH - INTERMEDIARY: To act as an intermediary between the parties the broker must first obtain the written agreement of each party to the transaction. The written agreement must state who will pay the broker and, in conspicuous bold or underlined print, set forth the broker's obligations as an intermediary. A broker who acts as an intermediary:

- Must treat all parties to the transaction impartially and fairly;
- May, with the parties' written consent, appoint a different license holder associated with the broker to each party (owner and buyer) to communicate with, provide opinions and advice to, and carry out the instructions of each party to the transaction.
- Must not, unless specifically authorized in writing to do so by the party, disclose:

  1. that the owner will accept a price less than the written asking price;
  2. that the buyer/tenant will pay a price greater than the price submitted in a written offer; and
  3. any confidential information or any other information that a party specifically instructs the broker in writing not to disclose, unless required to do so by law.

AS SUBAGENT: A license holder acts as a subagent when aiding a buyer in a transaction without an agreement to represent the buyer. A subagent can assist the buyer but does not represent the buyer and must place the interests of the owner first.

TO AVOID DISPUTES, ALL AGREEMENTS BETWEEN YOU AND A BROKER SHOULD BE IN WRITING AND CLEARLY ESTABLISH:

- The broker's duties and responsibilities to you, and your obligations under the representation agreement.
- Who will pay the broker for services provided to you, when payment will be made and how the payment will be calculated.

LICENSE HOLDER CONTACT INFORMATION: This notice is being provided for information purposes. It does not create an obligation for you to use the broker's services. Please acknowledge receipt of this notice below and retain a copy for your records.

Retail Connection, L.P.	9006485	reception@theretailconnection.net	214-572-0777
Licensed Broker/Broker Firm Name or Primary Assumed Business Name	License No.	Email	Phone
Designated Broker of Firm	License No.	Email	Phone
Licensed Supervisor of Sales Agent/Associate	License No.	Email	Phone
Sales Agent/Associate's Name	License No.	Email	Phone

Buyer/Tenant/Seller/Landlord Initials _____ _____ Date _____