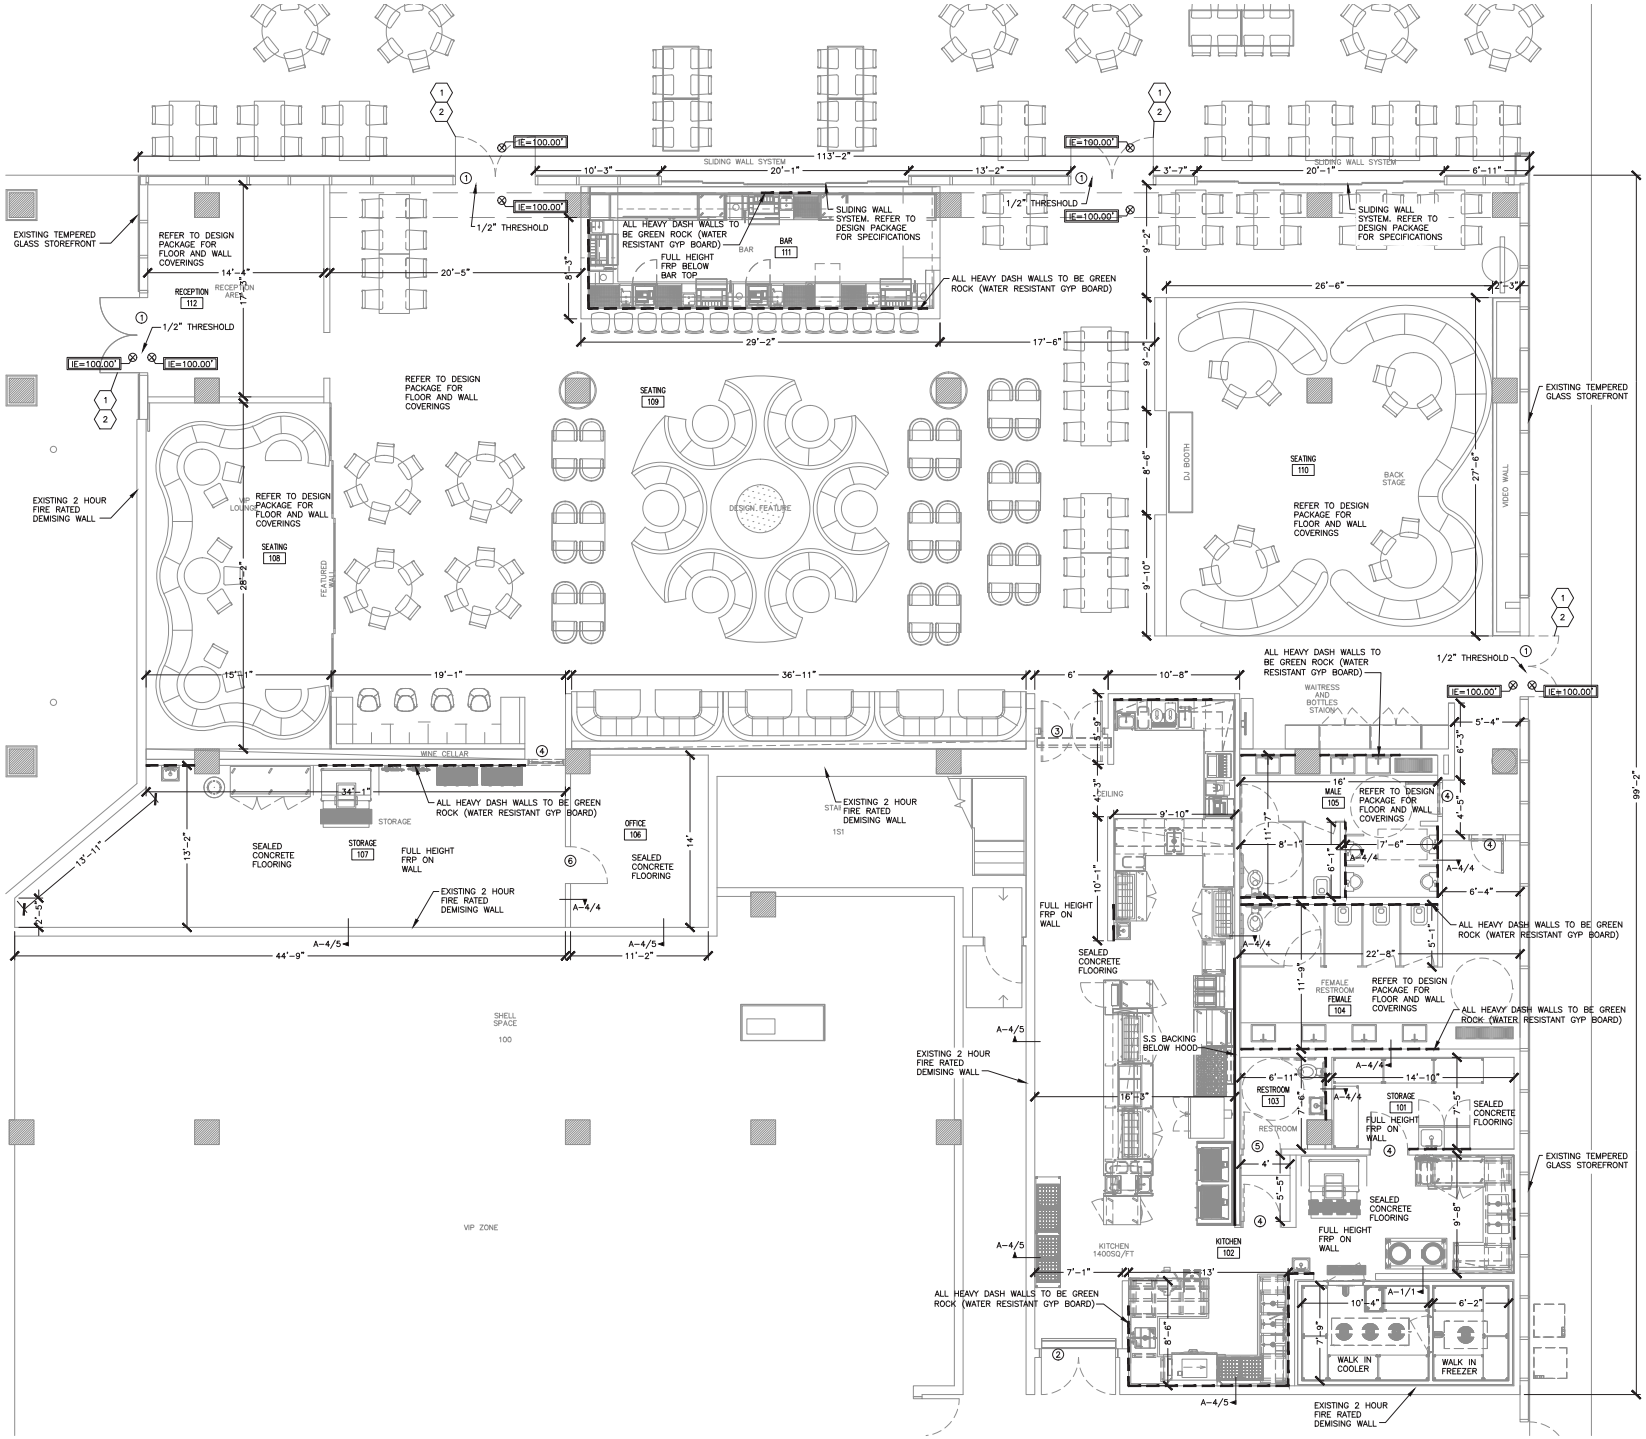

EXISTING TEMPERED GLASS STOREFRONT
REFER TO DESIGN PACKAGE FOR FLOOR AND WALL COVERINGS
RECEPTION 112
RECEPTION AREA
1/2" THRESHOLD
IE=100.00'
EXISTING 2 HOUR FIRE RATED DEMISING WALL
VIP LOUNGE
SEATING 108
FEATURED WALL
WINE CELLAR
STORAGE
SEALED CONCRETE FLOORING
STORAGE 107
FULL HEIGHT FRP ON WALL
ALL HEAVY DASH WALLS TO BE GREEN ROCK (WATER RESISTANT GYP BOARD)
SLIDING WALL SYSTEM
SLIDING WALL SYSTEM. REFER TO DESIGN PACKAGE FOR SPECIFICATIONS
BAR 111
FULL HEIGHT FRP BELOW BAR TOP
SEATING 109
DESIGN FEATURE
OFFICE 106
STAIR
1S1
EXISTING 2 HOUR FIRE RATED DEMISING WALL
SHELL SPACE 100
VIP ZONE
DJ BOOTH
SEATING 110
BACK STAGE
VIDEO WALL
WAITRESS AND BOTTLES STAION
CEILING
16' MALE 105
REFER TO DESIGN PACKAGE FOR FLOOR AND WALL COVERINGS
FULL HEIGHT FRP ON WALL
SEALED CONCRETE FLOORING
FEMALE RESTROOM FEMALE 104
S.S BACKING BELOW HOOD
RESTROOM 103
STORAGE 101
KITCHEN 1400SQ/FT
KITCHEN 102
WALK IN COOLER
WALK IN FREEZER
EXISTING 2 HOUR FIRE RATED DEMISING WALL