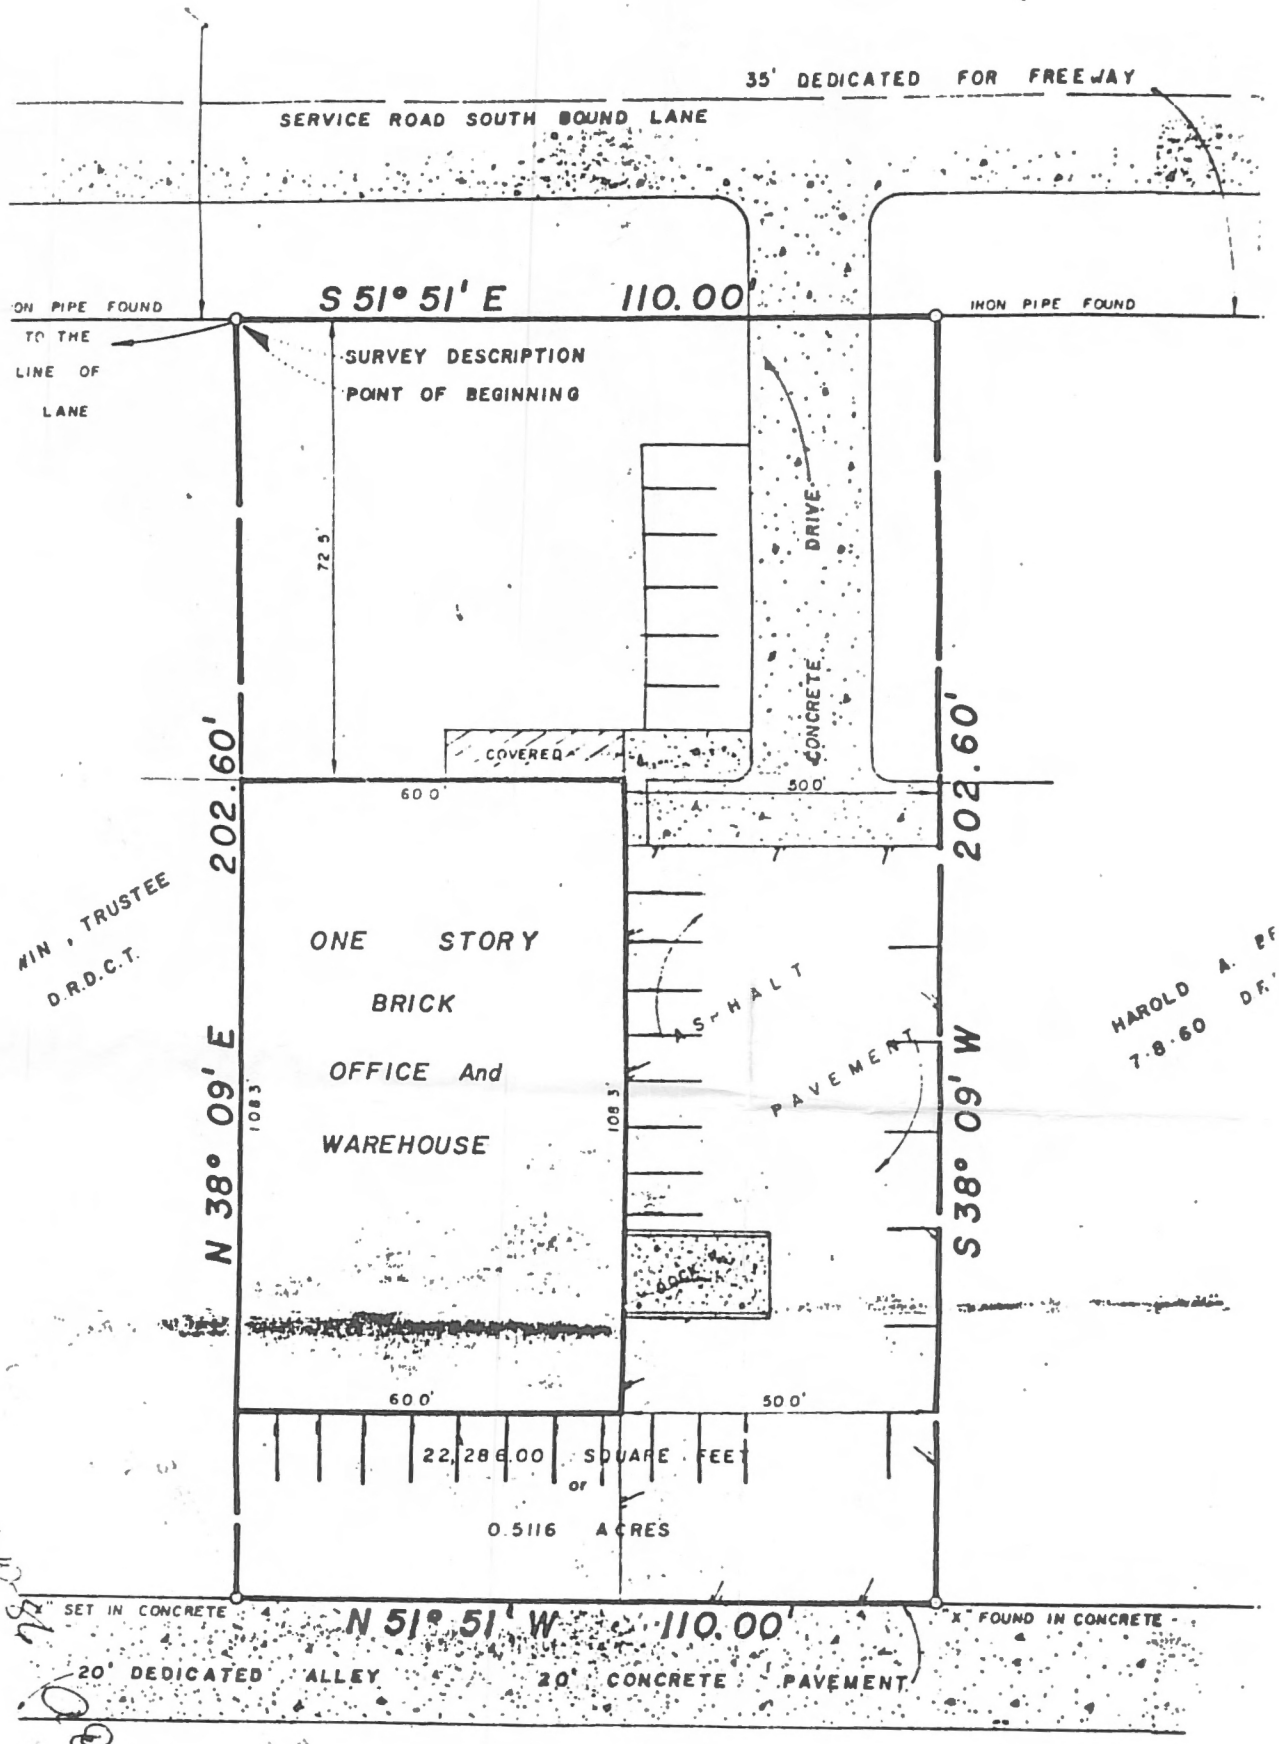
35' DEDICATED FOR FREEWAY
SERVICE ROAD SOUTH BOUND LANE
ON PIPE FOUND
TO THE
LINE OF
LANE
S 51° 51' E 110.00'
IRON PIPE FOUND
SURVEY DESCRIPTION
POINT OF BEGINNING
72.5'
DRIVE
CONCRETE
COVERED
60.0'
50.0'
202.60'
202.60'
MIN, TRUSTEE
D.R.D.C.T.
ONE STORY
BRICK
OFFICE And
WAREHOUSE
ASPHALT
PAVEMENT
HAROLD A. P
7.8.60 D.R.
N 38° 09' E
S 38° 09' W
108.3'
108.3'
DOCK
60.0'
50.0'
22,286.00 SQUARE FEET
or
0.5116 ACRES
X" SET IN CONCRETE
N 51° 51' W 110.00'
X" FOUND IN CONCRETE
20' DEDICATED ALLEY
20' CONCRETE PAVEMENT