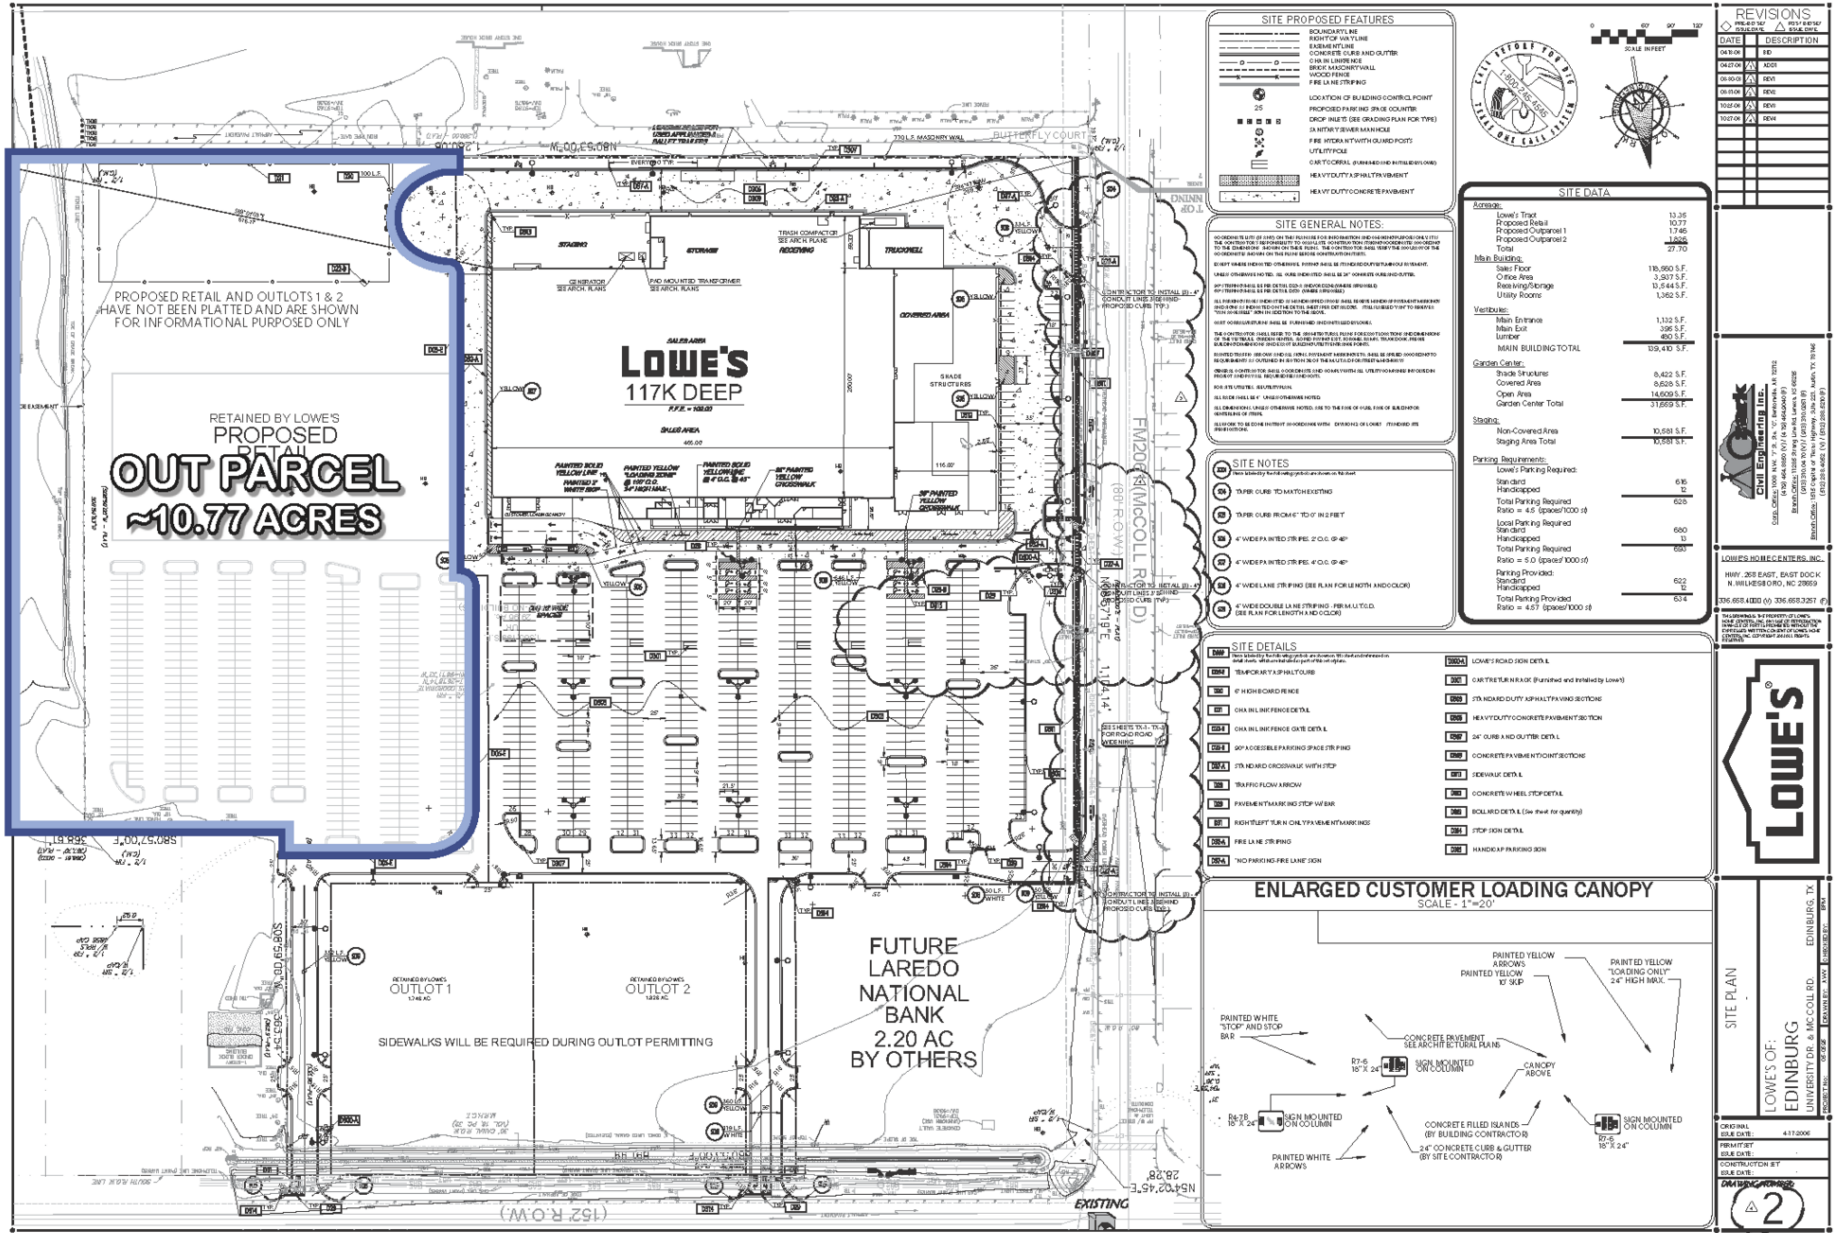

SITE PROPOSED FEATURES

- BOUNDARY LINE
- RIGHT OF WAY LINE
- EASEMENT LINE
- CONCRETE CURB & GUTTER
- CHAIN LINK FENCE
- BRICK MASONRY WALL
- WOOD FENCE
- FIRE LANE STRIPING
- LOCATION OF BUILDING CONTROL POINT
- 25 — PROPOSED PARKING SPACE COUNTER
- DROP INLET (SEE GRADING PLAN FOR TYPE)
- SANITARY SEWER MAN HOLE
- FIRE HYDRANT WITH GUARD POSTS
- UTILITY POLE
- CART CORRAL (FURNISHED AND INSTALLED BY LOWE)
- HEAVY DUTY ASPHALT PAVEMENT
- HEAVY DUTY CONCRETE PAVEMENT

CALL BEFORE YOU DIG TEXAS ONE CALL SYSTEM 1-800-245-4545

SCALE IN FEET: 0, 60', 90', 120'

SITE GENERAL NOTES:

ACCORDING TO LOTS OF LAND ON THIS PLAN IS FOR INFORMATION AND ENGINEERING PURPOSES ONLY. IT IS THE CONTRACTOR'S RESPONSIBILITY TO VERIFY LOT DIMENSIONS AND BEARINGS PRIOR TO CONSTRUCTION. ANY DISCREPANCIES SHALL BE REPORTED TO THE ENGINEER IMMEDIATELY. THE CONTRACTOR SHALL BE RESPONSIBLE FOR ANY WORK PERFORMED BEFORE SUCH VERIFICATION.

EXCEPT WHERE INDICATED OTHERWISE, PAVEMENT SHALL BE FINISHED WITH BROOM FINISH.

UNLESS OTHERWISE NOTED, ALL CURB ENDS WITH SHALL BE 24" CONCRETE HAND MIXED GUTTER.

ALL PAVEMENT SHALL BE PER DETAIL [illegible] (INDOOR CLEANING AREA ONLY).

ALL PAVEMENT SHALL BE PER DETAIL [illegible] (ENTIRE LOT).























SITE NOTES

- 201 — [illegible]
- 206 — TAPER CURB TO MATCH EXISTING
- 207 — TAPER CURB FROM 6" TO 0" IN 2 FEET
- 208 — 4" WIDE PAINTED STRIPES, 2' O.C. @ 45°
- 209 — 4" WIDE PAINTED STRIPES, 4' O.C. @ 45°
- 210 — 4" WIDE LANE STRIPING (SEE PLAN FOR LENGTH AND COLOR)
- 211 — 4" WIDE DOUBLE LANE STRIPING - FIRE MUTCD. (SEE PLAN FOR LENGTH AND COLOR)

SITE DETAILS

- 5807 — [illegible]
- 5807 — TEMPORARY ASPHALT CURB
- 5810 — 6' HIGH BOARD FENCE
- 6511 — CHAIN LINK FENCE DETAIL
- 6514 — CHAIN LINK FENCE GATE DETAIL
- 6516 — 90° ACCESSIBLE PARKING SPACE STRIPING
- 7817A — 5' ADA STD CROSSWALK WITH STOP
- 7818 — TRAFFIC FLOW ARROW
- 7819 — PAVEMENT MARKING STOP WIER BAR
- 7821 — RIGHT TURN ONLY TYP. PAVEMENT MARKINGS
- 7824 — FIRE LANE STRIPING
- 7824 — "NO PARKING-FIRE LANE" SIGN
- 7860A — LOWE'S ROAD SIGN DETAIL
- 7901 — CART RETURN RACK (Furnished and Installed by Lowe's)
- 7903 — 5" ADA STD DUTY ASPHALT PAVING SECTIONS
- 7905 — HEAVY DUTY CONCRETE PAVEMENT SECTION
- 7907 — 24" CURB AND GUTTER DETAIL
- 7907 — CONCRETE PAVEMENT JOINT SECTIONS
- 7913 — SIDEWALK DETAIL
- 7913 — CONCRETE WHEEL STOP DETAIL
- 7918 — BOLLARD DETAIL (See sheet for quantity)
- 7924 — STOP SIGN DETAIL
- 7928 — HANDICAP PARKING SIGN

SITE DATA

Acreage:	
Lowe's Tract	13.26
Proposed Retail	10.77
Proposed Outparcel 1	1.746
Proposed Outparcel 2	1.928
Total	27.70
Main Building:	
Sales Floor	116,960 S.F.
Office Area	3,937 S.F.
Receiving/Storage	13,644 S.F.
Utility Rooms	1,362 S.F.
Vestibules:	
Main Entrance	1,132 S.F.
Main Exit	396 S.F.
Lumber	450 S.F.
MAIN BUILDING TOTAL	139,410 S.F.
Garden Center:	
Shade Structures	8,422 S.F.
Covered Area	8,626 S.F.
Open Area	14,609 S.F.
Garden Center Total	31,669 S.F.
Staging:	
Non-Covered Area	10,581 S.F.
Staging Area Total	10,581 S.F.
Parking Requirements:	
Lowe's Parking Required:	
Standard	616
Handicapped	12
Total Parking Required Ratio = 4.5 (spaces/1000 sf)	628
Local Parking Required	
Standard	660
Handicapped	13
Total Parking Required Ratio = 5.0 (spaces/1000 sf)	660
Parking Provided:	
Standard	622
Handicapped	12
Total Parking Provided Ratio = 4.67 (spaces/1000 sf)	634

ENLARGED CUSTOMER LOADING CANOPY

SCALE - 1"=20'

REVISIONS

DATE	DESCRIPTION
04.11.06	BID
04.27.06	ADDI
06.09.06	REVI
06.15.06	REVI
10.27.06	REVI
10.27.06	REVI

Civil Engineering Inc.
Corp. Office: 9330 N.W. "J" St., Ste. "C" Bentonville, AR 72712
(479) 464-5990 (V) (479) 464-5991 (F)
Branch Office: 1616 Capital of Texas Highway, Suite 220, Austin, TX 78746
(512) 328-6462 (V) (512) 328-6463 (F)

LOWE'S HOME CENTERS, INC.
HWY. 268 EAST, EAST DOCK
N. WILKESBORO, NC 28659
336.658.4000 (V) 336.658.3257 (F)

THE CONCEPTS & DESIGNS IN THIS PLAN ARE THE PROPERTY OF LOWE'S HOME CENTERS, INC. PLANS ARE NOT TO BE REPRODUCED, CHANGED OR COPIED IN ANY FORM OR MANNER WHATSOEVER WITHOUT WRITTEN PERMISSION OF LOWE'S HOME CENTERS, INC. COPYRIGHT 2006 ALL RIGHTS RESERVED.

LOWE'S

SITE PLAN

LOWE'S OF: EDINBURG
UNIVERSITY DR. & McCOLL RD.
EDINBURG, TX

PROJECT NO:	06-0128
DRAWN BY:	AWW
CHECKED BY:	BRM

ORIGINAL ISSUE DATE: 4.17.2006
PERMIT SET ISSUE DATE:
CONSTRUCTION SET ISSUE DATE:

DRAWING NUMBER: 2