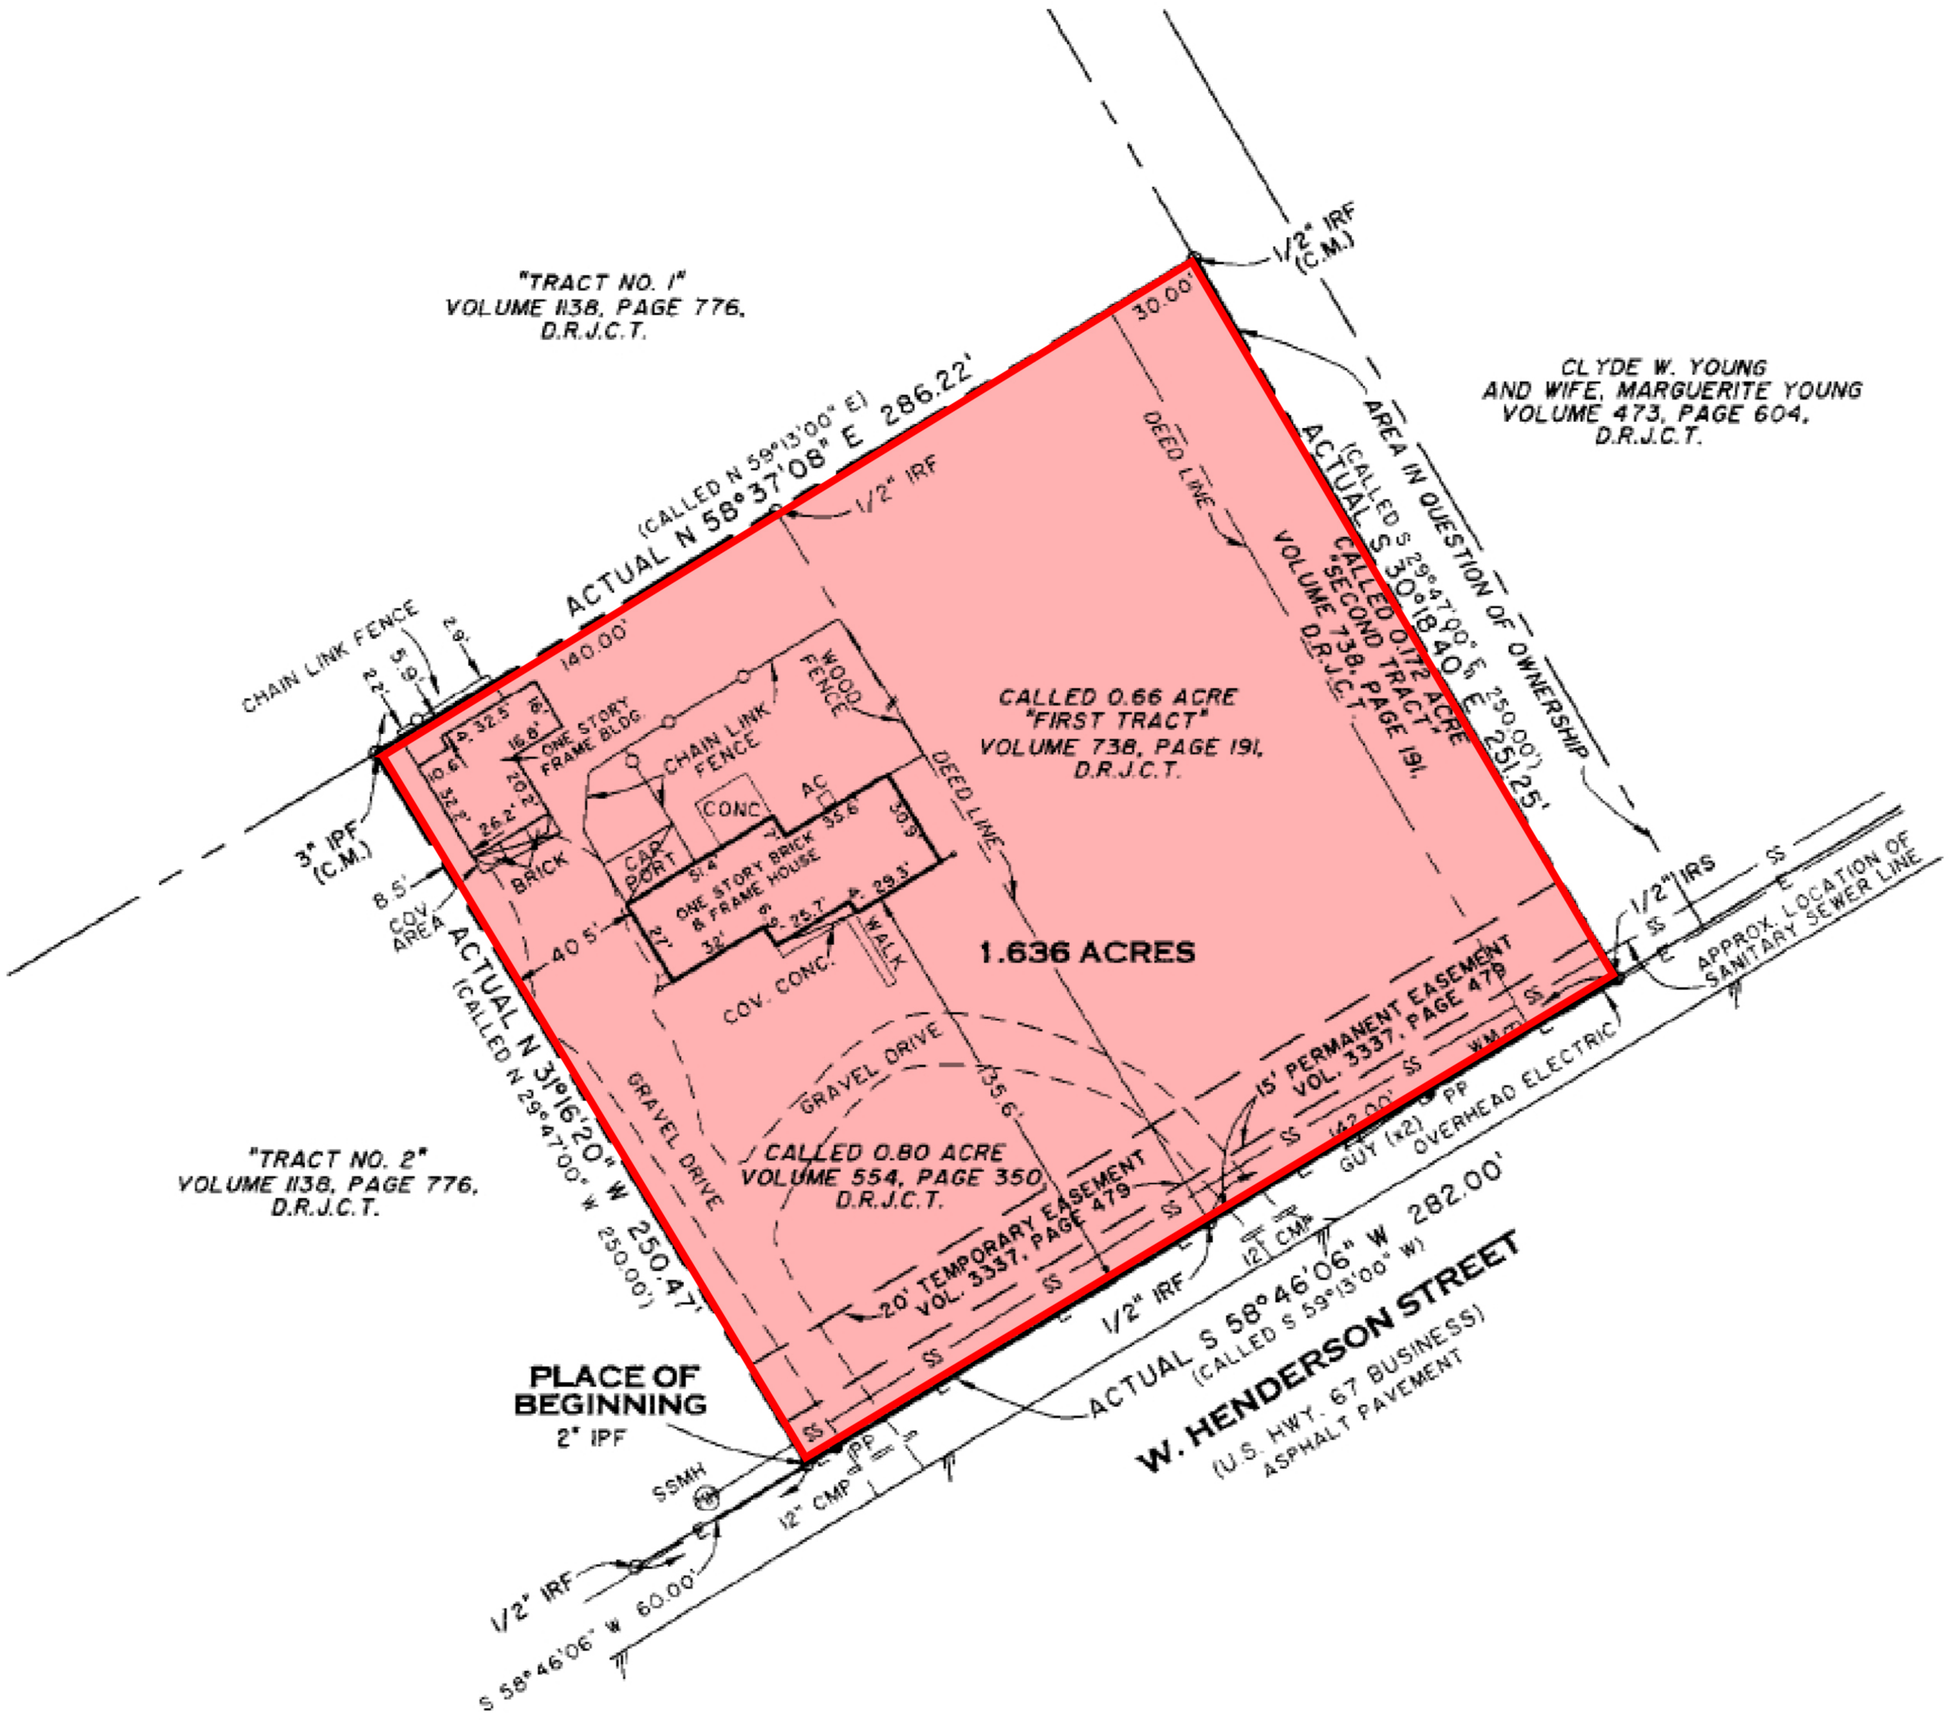
"TRACT NO. 1"
VOLUME 1138, PAGE 776,
D.R.J.C.T.
1/2" IRF
(C.M.)
CLYDE W. YOUNG
AND WIFE, MARGUERITE YOUNG
VOLUME 473, PAGE 604,
D.R.J.C.T.
AREA IN QUESTION OF OWNERSHIP
(CALLED N 58°13'00" E)
ACTUAL N 58°37'08" E 286.22'
30.00'
DEED LINE
1/2" IRF
(CALLED S 29°47'00" E 250.00')
ACTUAL S 30°18'40" E 251.25'
CALLED 0.172 ACRE
"SECOND TRACT"
VOLUME 738, PAGE 191,
D.R.J.C.T.
CHAIN LINK FENCE
2.9'
5.1'
2.2'
140.00'
CALLED 0.66 ACRE
"FIRST TRACT"
VOLUME 738, PAGE 191,
D.R.J.C.T.
WOOD FENCE
CHAIN LINK FENCE
A 32.5'
16.8'
ONE STORY FRAME BLDG.
10.6'
32.2'
20.2'
26.2'
BRICK
CAP PORT
CONC.
AC
51.4'
ONE STORY BRICK & FRAME HOUSE
33.6'
30.9'
3" IPF
(C.M.)
8.5'
COV. AREA
40.5'
2.7'
32'
9'
25.7'
A 39.3'
COV. CONC.
WALK
DEED LINE
1.636 ACRES
GRAVEL DRIVE
35.6'
15' PERMANENT EASEMENT
VOL. 3337, PAGE 479
1/2" IRS
SS
APPROX. LOCATION OF
SANITARY SEWER LINE
ELECTRIC
ACTUAL N 31°16'20" W 250.47'
(CALLED N 29°47'00" W 250.00')
"TRACT NO. 2"
VOLUME 1138, PAGE 776,
D.R.J.C.T.
CALLED 0.80 ACRE
VOLUME 554, PAGE 350
D.R.J.C.T.
20' TEMPORARY EASEMENT
VOL. 3337, PAGE 479
142.00'
GUY (x2)
PP
OVERHEAD ELECTRIC
1/2" IRF
12" CMP
ACTUAL S 58°46'06" W 282.00'
(CALLED S 59°13'00" W)
W. HENDERSON STREET
(U.S. HWY. 67 BUSINESS)
ASPHALT PAVEMENT
PLACE OF
BEGINNING
2" IPF
SSMH
12" CMP
1/2" IRF
S 58°46'06" W 60.00'