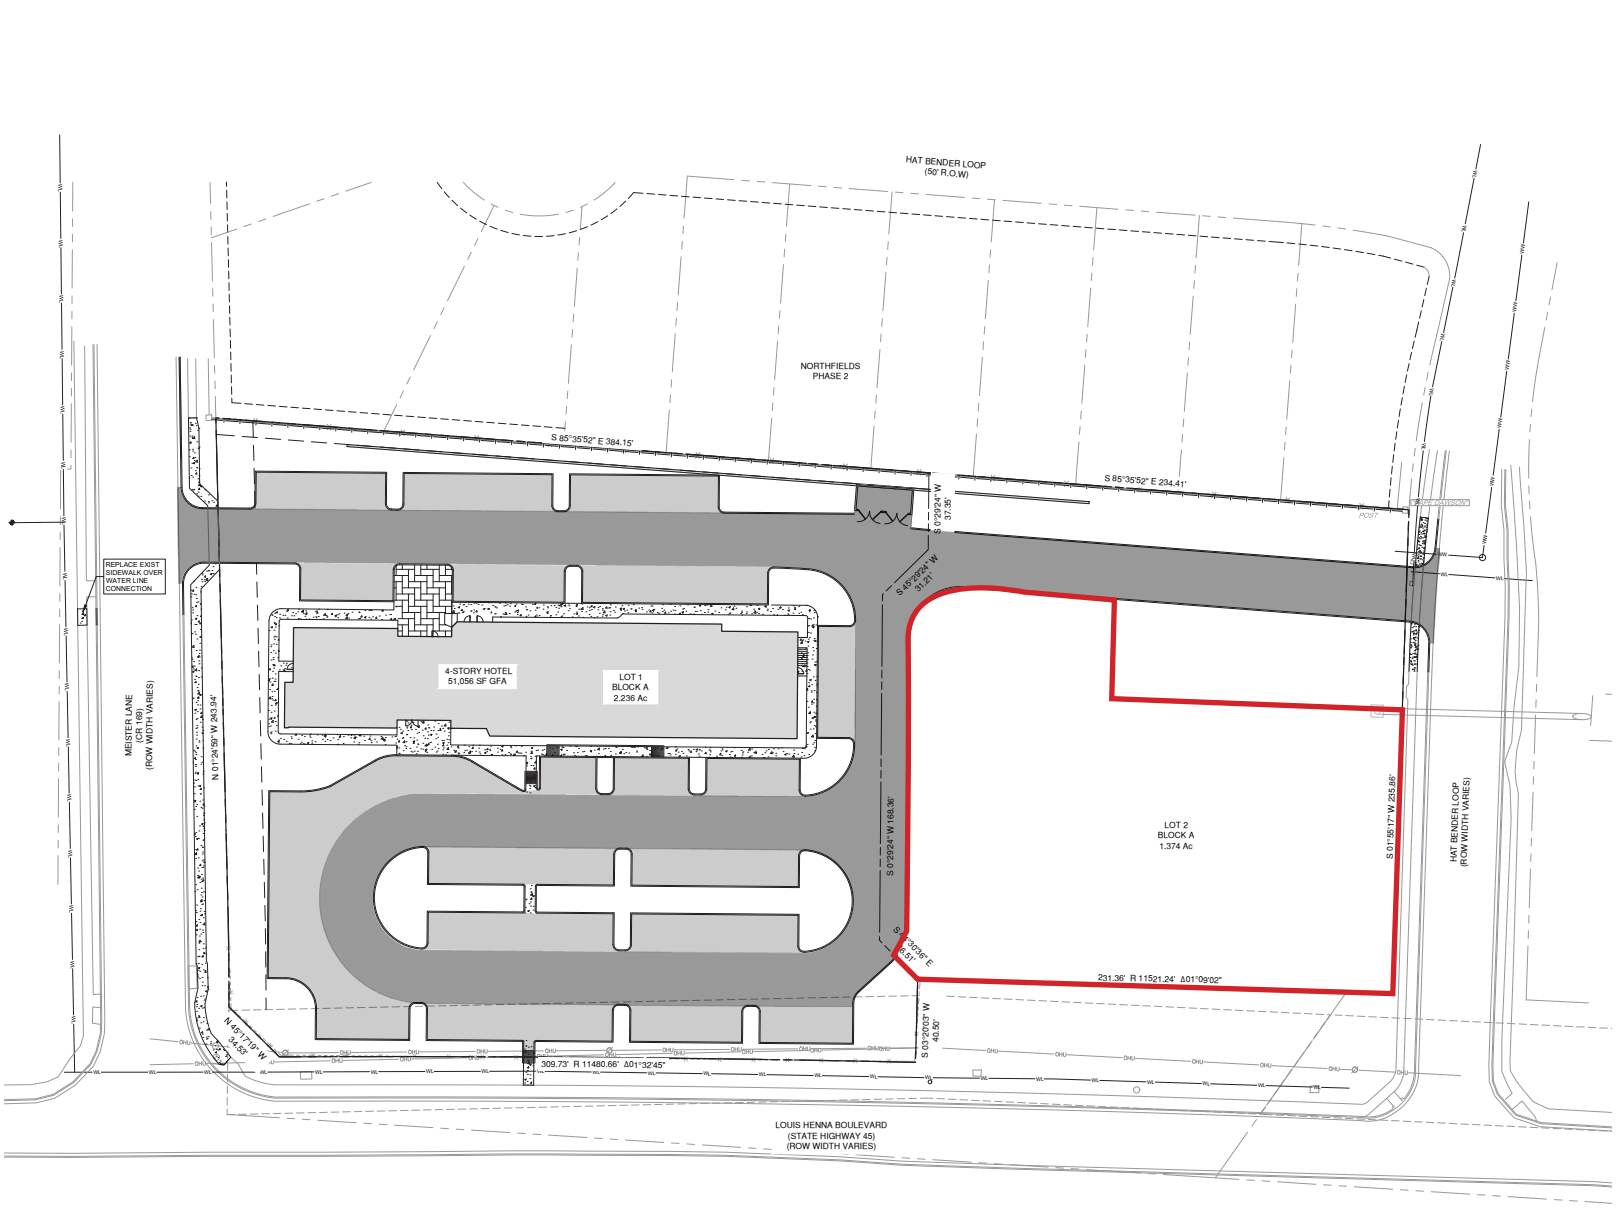

30 0 30 60

SCALE: 1 INCH = 30 FT

LEGEND

- R.O.W.
- LOT LINE
- EASEMENT LINE
- CURB

- HEAVY DUTY CONCRETE PAVEMENT
- LIGHT DUTY CONCRETE PAVEMENT
- SIDEWALK PAVEMENT*

* SIDEWALK PAVEMENT PER DWG. ST-01

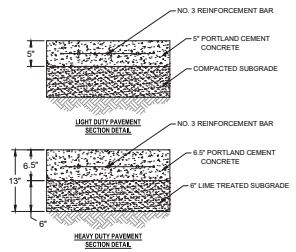

GENERAL NOTE:

ALL PAVEMENT SHALL COMPLY WITH THE GEOTECHNICAL RECOMMENDATIONS MADE BY ECS SOUTHWEST, LLP ON APRIL 7, 2023